Panther Grove 2

	5-Aug-26	Today
Daily Weather as of 7:00am	0	0
Low Temperature (F)	68	68
High Temperature (F)	85	80
Ground Wind Speed (MPH):	8 MPH	9 MPH
Precipitation (in)	0.00	81%
August Precip Total (In)	1.60	

Daily Safety Topics

Equipment on county roads- Lets make sure we are following proper procedure and using spotter vehicles when transporting equipment on county roads. We can't control how locals' drivers behave, but we can control our own process and ensure it is as safe as possible.
Changing weather conditions- With thunder and lightning storms rolling in, let's all make sure to stay aware of the weather and keep an eye on our lightning alerts.

Site Notes

Wednesday, August 5, 2026

	ACTIVITY	*LAST WORKING DAY* Tuesday, August 4, 2026 LOCATION(S)	*TODAY* Wednesday, August 5, 2026 LOCATION(S)	*NEXT WORKING DAY* Thursday, August 6, 2026 LOCATION(S)	Quantity Tracking QTY LAST WORKDAY	QTY TO DATE	UNIT	TOTAL QTY	% COMPLETE
Laydown Yard	Install Laydown Yard					25	ACRE	25.0	100.0%
Public Roads	Strip Public Road Radii			P17 (1300N RD- CH 16)		6	EA	35	17.1%
	Mowing Public Road Radii	T12, T23	T12, T23, T29, T47, T51	T23, T29, T47, T51					11.4%
	Stone Public Road Radii		P17 (1300N RD- CH 16)	P17 (1300N RD- CH 16)		4	EA	35	11.4%
Access Roads	Strip Access Road					19365.5	LF	161120	12.0%
	Cement Stabilization					14128	LF	161120	8.8%
	Stone Access Road		T37, T85, T39, T35, T41, T36	T85, T39, T35, T36, T41		9726	LF	161120	6.0%
	Strip Access Road Radii					16	EA	140	11.4%
	Stone Access Road Radii		T12, T87, T06, T07	T12, T87, T06, T07		14	EA	140	10.0%
Foundations	Strip Sites	T87, T06, T07	T06, T07, T12, T23 T87, T19	T06, T07, T12, T18	1	13	EA	105	12.4%
	Geo-Piers					0	EA	14	0.0%
	Excavate Foundations					2	EA	105	1.9%
	Mud Mat					2	EA	105	1.9%
	Rebar Delivery					2	EA	105	1.9%
	Rebar Bottom Mat					2	EA	105	1.9%
	Anchor Bolt Build					2	EA	105	1.9%
	Anchor Bolt Set					2	EA	105	1.9%
	Internal Grounding					2	EA	105	1.9%
	Rebar Top Mat					2	EA	105	1.9%
	Base Conduit					2	EA	105	1.9%
	Pour Base					2	EA	105	1.9%
	Rebar Pedestal					2	EA	105	1.9%
	Form Pedestal					2	EA	105	1.9%
	Pour Pedestal					2	EA	105	1.9%
	Backfill Foundation					2	EA	105	1.9%
	Crane Pad Subgrade					2	EA	105	1.9%
	Crane Pad Stabilization					2	EA	105	1.9%
	Crane Pad Stone					0	EA	105	0.0%
	Set Load Spreader Plate					0	EA	105	0.0%
	Set Grout Forms					0	EA	105	0.0%
	Pour Grout					0	EA	105	0.0%

WHITE CONSTRUCTION
a MasTec company

Site Information

Manpower

4	White Construction Management
14	White Construction Operators
11	White Construction Laborers
	White Construction Ironworkers
	White Construction Millwright
	White Construction Electrician
	Dunn Company
	West Wind
	Tobey Construction & Cartage
	KVCC
29	**Total**

Equipment

11	Pickup Trucks
2	Dozers
2	Skid Steers
2	Rollers
2	Graders
3	Cargo Trailers
2	Reclaimer Stabilizer
1	Excavators
2	Smooth Drum Roller
3	Trailers
3	Water Trucks
2	Sheepfoot roller
35	**Total**

Qty Executed	Completion Certificates
0/20	WTG Civil Works Completion
0/105	WTG Foundation Completion
0/105	WTG Mechanical Completion
0/20	Collection Circuit Mechanical Completion
0/1	Substation Mechanical Completion
0/1	Electrical Substantial Completion
0/1	O&M Building Substantial Completion
0/1	Final Completion

Additional Comments

Panther Grove 2

Site Information

Manpower	
0	Dunn Company
0	Tobey's Construction & Cartage
0	KVCC
0	Millennia Professional Services
0	LPM Management Services
0	**Totals**

Daily Safety Topics

Please adhere to traffic control devices.

Site Notes

Widening delayed due to farmers spraying fields.

DUNN COMPANY

Wednesday, August 5, 2026

Key
(S) = Start
(C) = Continue
(F) = Finish

	ACTIVITY	LAST WORKING DAY Tuesday, August 4, 2026 LOCATION(S)	TODAY Wednesday, August 5, 2026 LOCATION(S)	NEXT WORKING DAY Thursday, August 6, 2026 LOCATION(S)	Quantity Tracking QTY LAST WORKDAY	QTY TO DATE	UNIT	TOTAL QTY	% COMPLETE
Public Road Improvements	Road Closures (Unfinished Work Protection)	1300N:500E-600E Protecting work 1300N:600E-700E Protecting work 600E:1250N-1300N Protecting work 600E:1300N-1400N Protecting work 1600N:400E-500E Protecting work							
	Road Closures (Active Roadwork)	1300N:200E-CH16 146,147 200E:1800N-1900N Punch List 1800N:100E-200E Punch List 1800N:200E-300 Punch List 200E:1800N-IL116 Punch List 1600N:CH16-400E Shoulder Work 1600N:500E-600E 4" Agg Cap 1600N:600E-700E 4" Agg Cap 1600N:700E-800 4" Agg Cap 600E:1500N-1600N 4" Agg Cap 600E:IL116-1600N 4" Agg Cap 1600N:400E-500E Widening	1300N:200E-150E 150 200E:1800N-1900N Punch List 1800N:100E-200E Punch List 1800N:200E-300 Punch List 200E:1800N-IL116 Punch List 1600N:CH16-400E Punch List 1600N:500E-600E 4" Agg Cap 1600N:600E-700E 4" Agg Cap 1600N:700E-800 4" Agg Cap 600E:1500N-1600N 4" Agg Cap 600E:IL116-1600N 4" Agg Cap 1600N:400E-500E Widening 1300N:500E-600E Widening 1300N:600E-700E Widening 600E:1250N-1300N Widening 600E:1300N-1400N Widening	1300N:100E-150E 241 1300N:150E-200E 241 150E:1400N-1300N 241 200E:1800N-1900N Punch List 1800N:100E-200E Punch List 1800N:200E-300 Punch List 200E:1800N-IL116 Punch List 1600N:CH16-400E Punch List 1600N:500E-600E 4" Agg Cap 1600N:600E-700E 4" Agg Cap 1600N:700E-800 4" Agg Cap 600E:1500N-1600N 4" Agg Cap 600E:IL116-1600N 4" Agg Cap 1600N:400E-500E Widening 1300N:500E-600E Widening 1300N:600E-700E Widening 600E:1250N-1300N Widening 600E:1300N-1400N Widening					
	Box Culvert Install				0.0	0.0	EA	15.0	0.0%
	Pipe Culvert Install	C 146, 147	S 150	S 241	2.0	52.0	EA	222.0	23.4%
	Agg. Widening	C 1600N:400E-500E	C 1600N:400E-500E C 1300N:500E-600E C 1300N:600E-700E S 600E:1250N-1300N S 600E:1300N-1400N	C 1300N:500E-600E C 1300N:600E-700E C 600E:1250N-1300N C 600E:1300N-1400N C 1600N:400E-500E	0.3	0.3	SY	75.0	0.4%
	Agg. Profile Adj. & Add Rock				0.0	0.0	MI	75.0	0.0%
	Road Pulverization				0.0	21,595.8	SY	781,532.0	2.8%
	Cement Stabilization				0.0	21,595.8	SY	781,532.0	2.8%
	Agg Surface Install	S 1600N:500E-600E 4" Agg Cap C 1600N:600E-700E 4" Agg Cap S 600E:1500N-1600N 4" Agg Cap S 600E:IL116-1600N 4" Agg Cap	C 1600N:500E-600E 4" Agg Cap C 1600N:600E-700E 4" Agg Cap C 600E:1500N-1600N 4" Agg Cap C 600E:IL116-1600N 4" Agg Cap	C 1600N:500E-600E 4" Agg Cap C 1600N:600E-700E 4" Agg Cap C 600E:1500N-1600N 4" Agg Cap C 600E:IL116-1600N 4" Agg Cap	5,000.0	11,600.0	LF	804,095.0	1.4%
	Agg. Shoulder	F 1600N:CH16-400E Install			0.0	1.5	MI	75.0	2.0%
	Earthwork				0.0	2.0	MI	75.0	2.7%
	Oil and Chip				0.0	0.0	LF	374,014.0	0.0%
	Seeding				0.0	0.0	SY	1,412,544.0	0.0%
	Punchlist	C 200E:1800N-1900N Punch List C 1800N:100E-200E Punch List C 1800N:200E-300 Punch List C 200E:1800N-IL116 Punch List C 1600N:CH16-400E Punch List	C 200E:1800N-1900N Punch List C 1800N:100E-200E Punch List C 1800N:200E-300 Punch List C 200E:1800N-IL116 Punch List C 1600N:CH16-400E Punch List	C 200E:1800N-1900N Punch List C 1800N:100E-200E Punch List C 1800N:200E-300 Punch List C 200E:1800N-IL116 Punch List C 1600N:CH16-400E Punch List	0.0	0.5	MI	75.0	0.7%
	HMA				0.0	0.5	TON	75.0	0.7%
Tower Site Work	Crane Pad Stabilization				0.0	0.0	EA	109.0	0.0%
	Access Road Stabilization				0.0	9.0	EA	109.0	8.3%

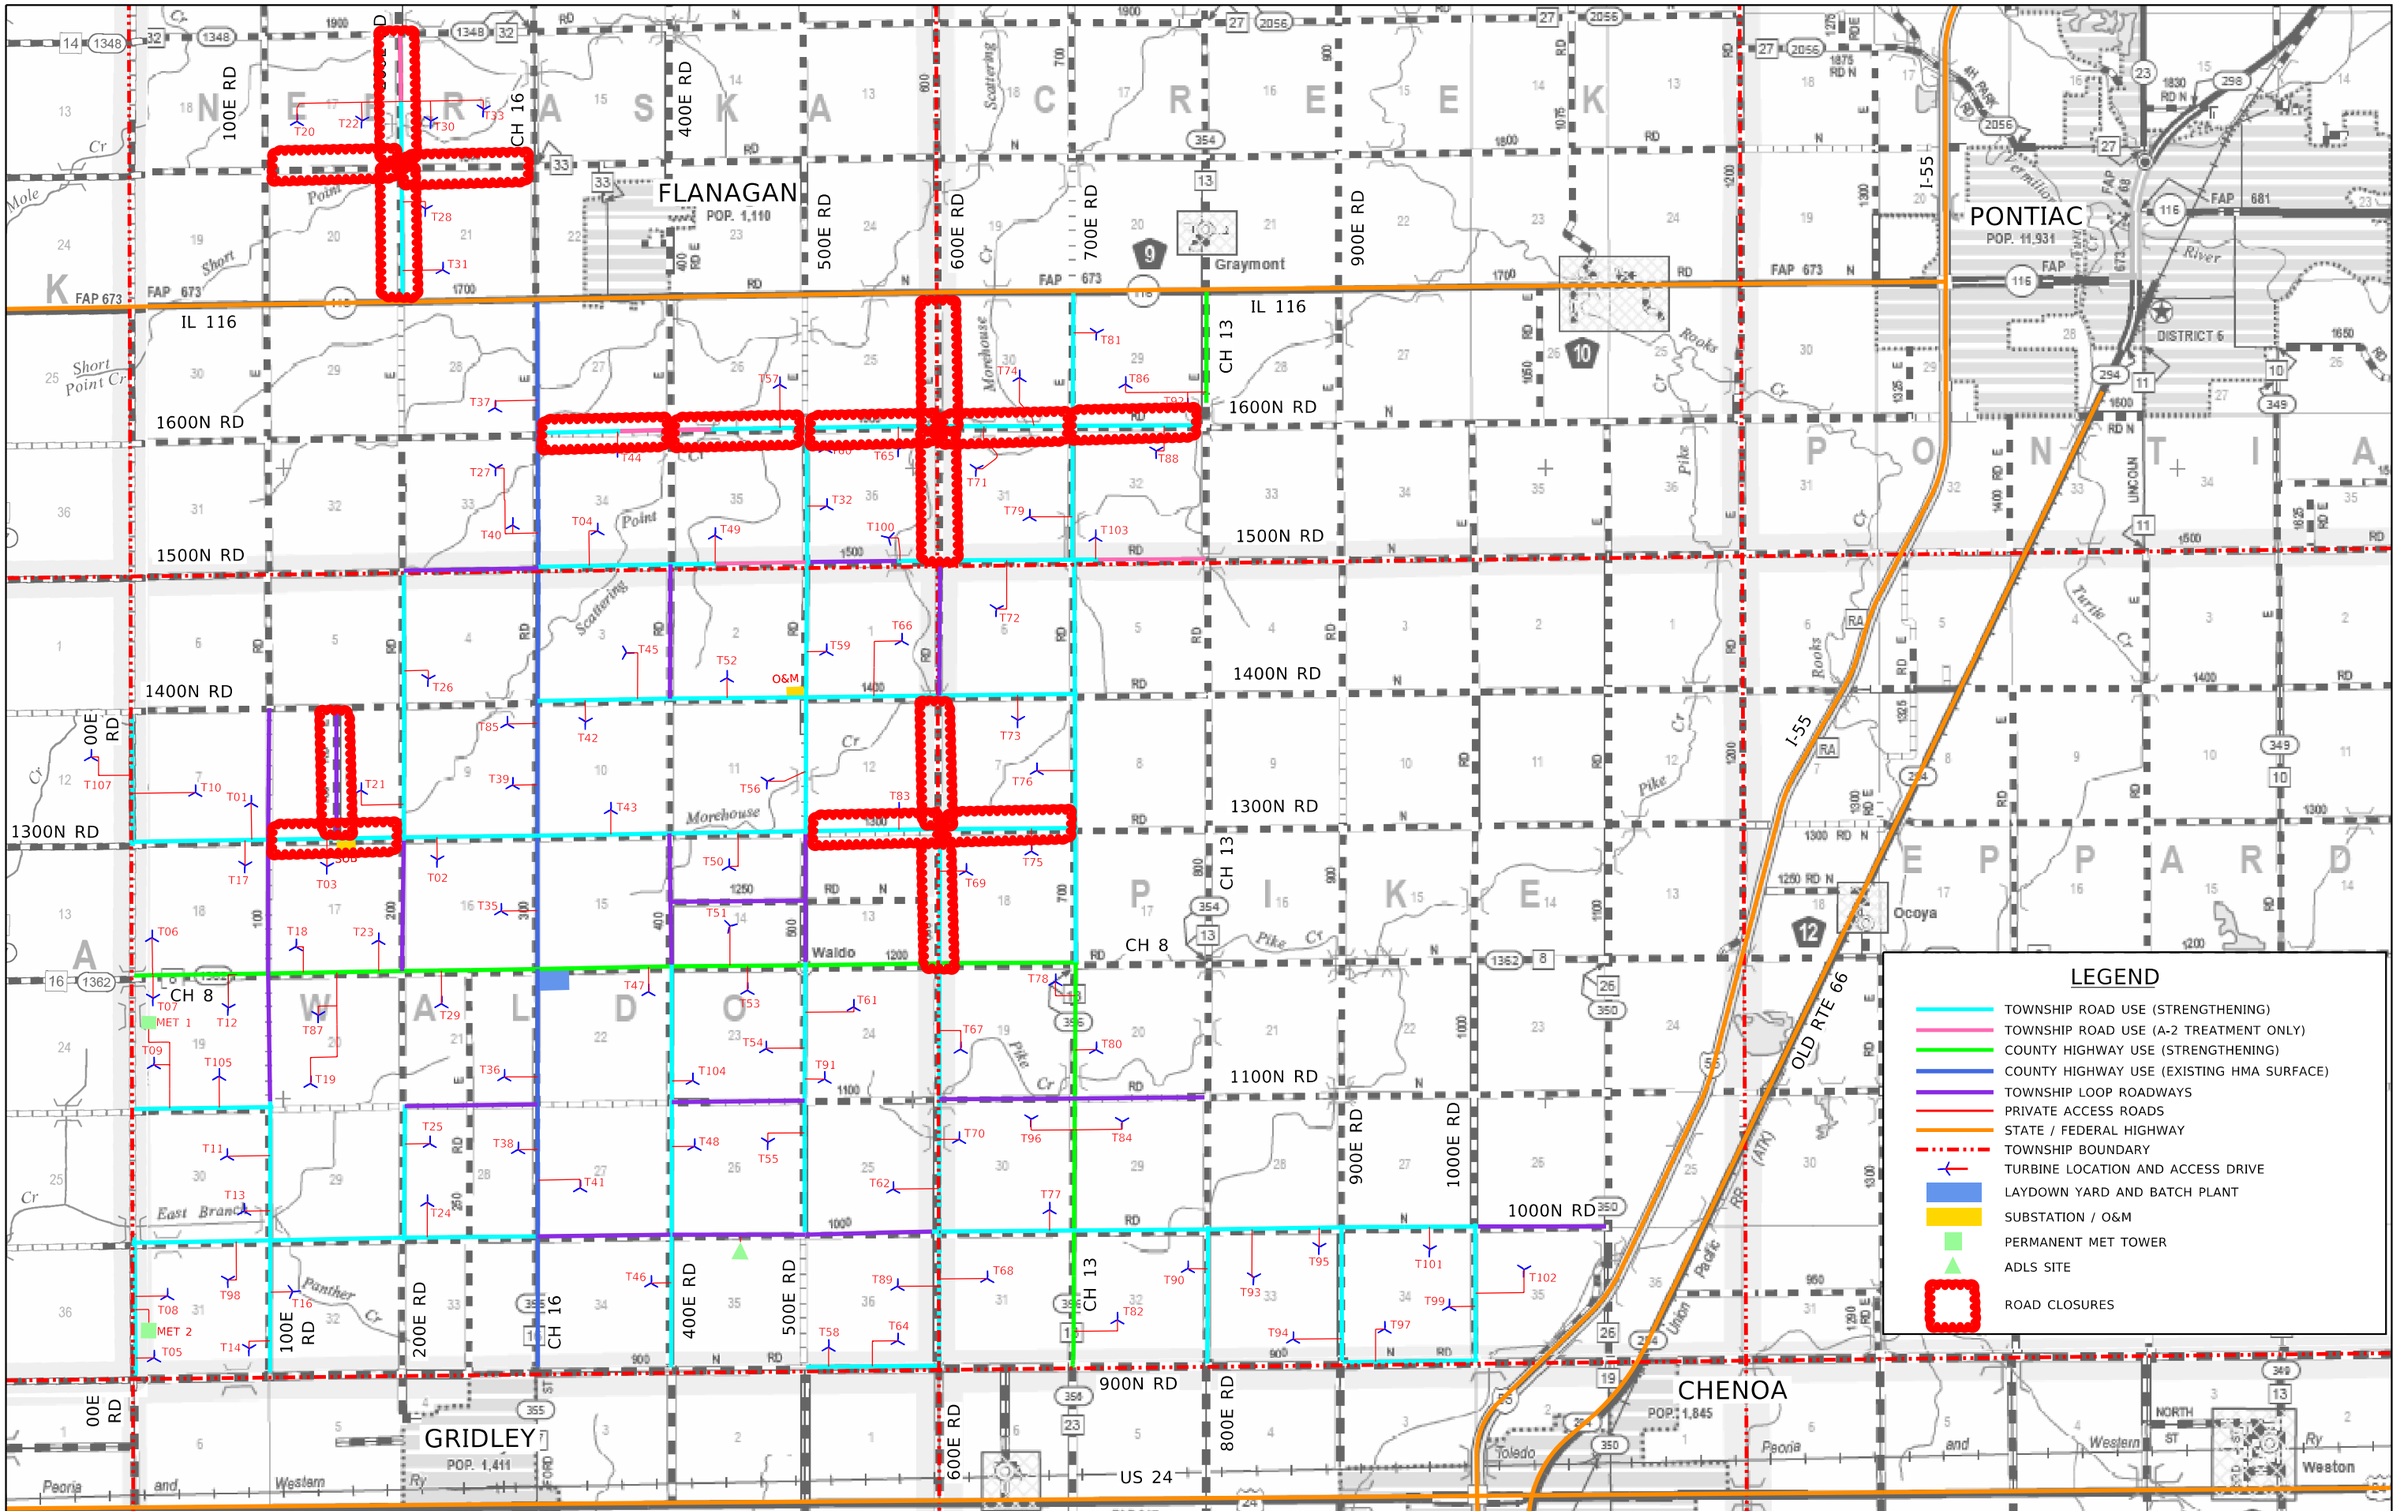

REV	DATE	DESCRIPTION
1	4/10/2026	REV 1
00	2/20/2026	IFC SUBMITTAL

DESIGNED - JDA
DRAWN - DRR/LNS
CHECKED - ML
DATE - 07/08/2026

PANTHER GROVE 2 WIND PROJECT
LIVINGSTON COUNTY, ILLINOIS

EXHIBIT A – PROJECT LAYOUT MAP (REVISION 1)

SCALE: N.T.S. | SHEET 1 OF 1 SHEETS | STA. TO STA.

Farnsworth GROUP
100 WALNUT ST #200
PEORIA, ILLINOIS 61602
(309) 689-9888 / Info@f-w.com

TOTAL SHEETS	SHEET NO.	REVISION NO.

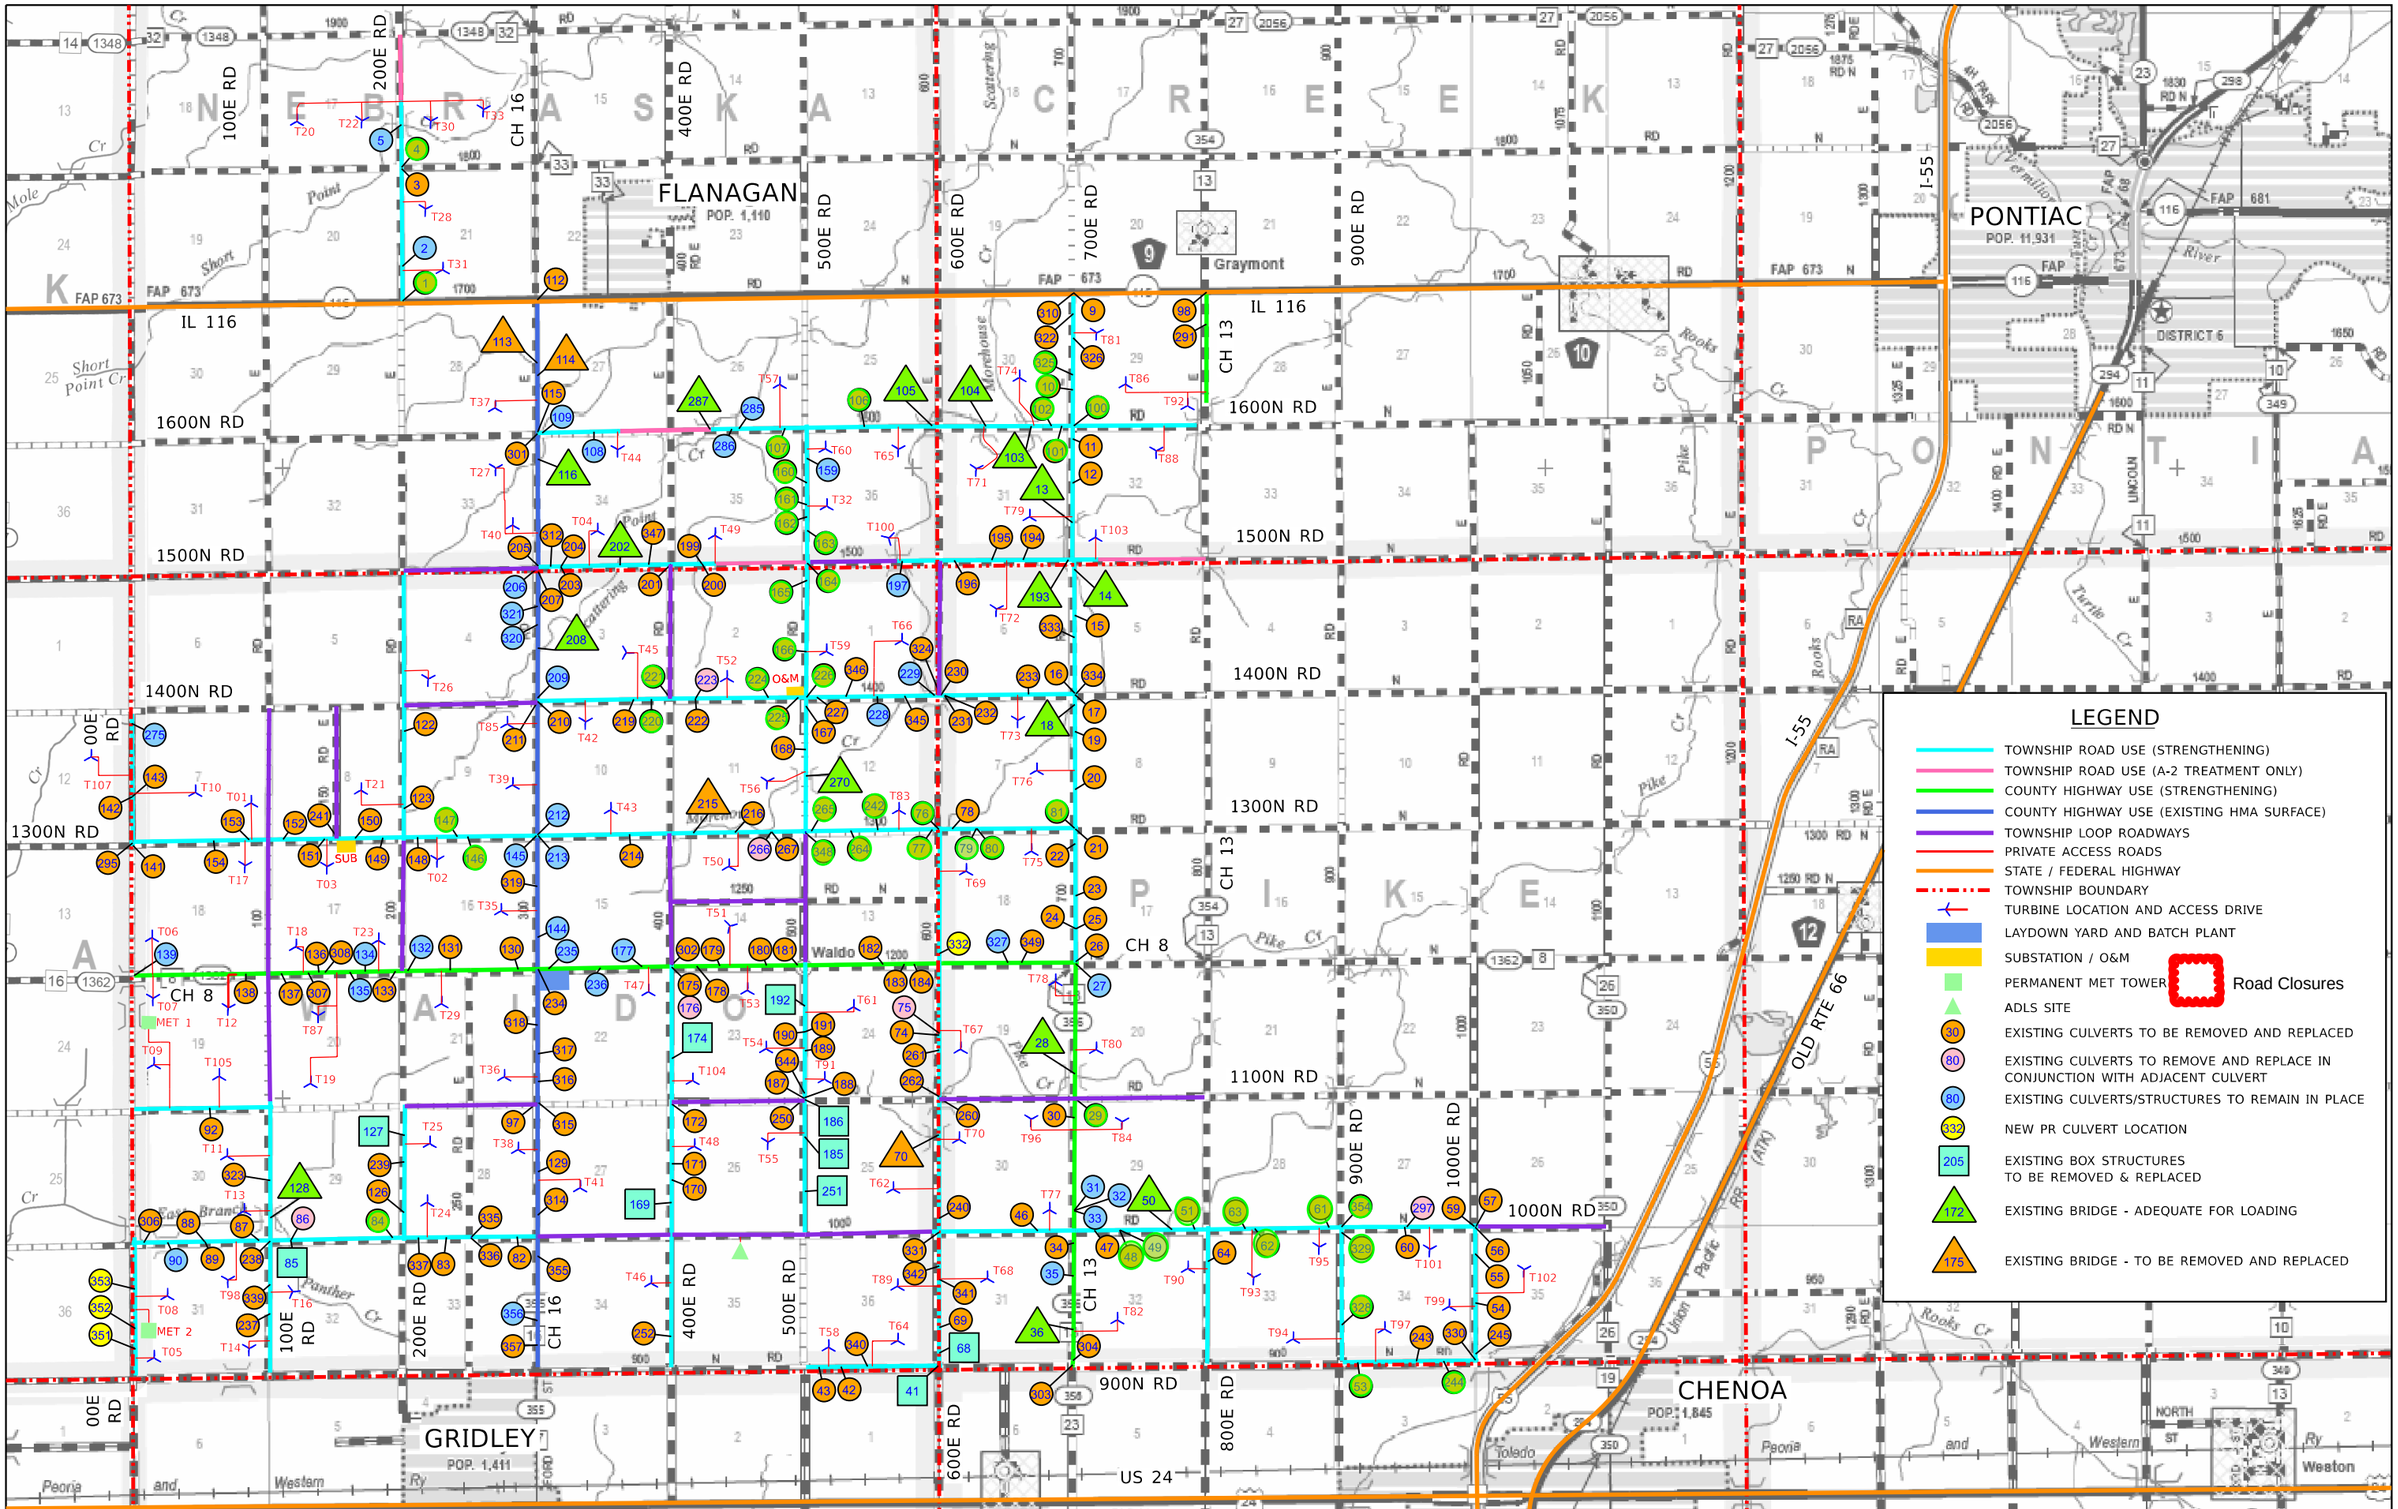

REV	DATE	DESCRIPTION
1	4/10/2026	REV 1
00	2/20/2026	IFC SUBMITTAL

DESIGNED - JDA
DRAWN - DRR/LNS
CHECKED - ML
DATE - 04/14/2026

PANTHER GROVE 2 WIND PROJECT
LIVINGSTON COUNTY, ILLINOIS

EXHIBIT A – PROJECT LAYOUT MAP (REVISION 1)

SCALE: N.T.S. | SHEET 1 OF 1 SHEETS | STA. TO STA.

Farnsworth GROUP
100 WALNUT ST #200
PEORIA, ILLINOIS 61602
(309) 689-9888 / Info@f-w.com

TOTAL SHEETS	SHEET NO.	REVISION NO.