Panther Grove 2

	9-Nov-26	Today
Daily Weather as of 7:00am	Cloudy	Sunny
Low Temperature (F)	34	40
High Temperature (F)	64	67
Ground Wind Speed (MPH):	9 mph	7 mph
Precipitation (in)	0.00	3%
November Precip Total (In)	0.50	

Daily Safety Topics

Leading edges and Elevated work- Just because we are not working up tower or an elevated work platform doesn't mean we aren't at risk for falls. When we are exposed to a fall whether it's on an elevated surface or drop to lower level we need to make sure in our hazard recognition we speak on whether we can eliminate the risk or if we need to acquire and utilize fall protection.

Congested areas - With many vehicles and people within the same work area, there are sure to congested areas. Let's ensure that we are aware of our surroundings before we enter or move around a site. It is also important that we communicate hazards with everyone who is in or enters our work area.

Site Notes

WHITE CONSTRUCTION
a MasTec company

Tuesday, November 10, 2026

	ACTIVITY	LAST WORKING DAY Monday, November 9, 2026 LOCATION(S)	TODAY Tuesday, November 10, 2026 LOCATION(S)	NEXT WORKING DAY Wednesday, November 11, 2026 LOCATION(S)	Quantity Tracking QTY LAST WORKDAY	QTY TO DATE	UNIT	TOTAL QTY	% COMPLETE
Misc	Misc.								
Public Roads	Strip Public Road Radii	P21 (CH 8 / 500E RD), P22 (CH 8 / 600E RD) P12 (1400N RD / 500E RD)	P12 (1400N RD / 500E RD)		2	13	EA	35	37.1%
	Mowing								
	Stone Public Road Radii	P22 (CH 8 / 600E RD)	P21 (CH 8 / 500E RD), P22 (CH 8 / 600E RD)	P12 (1400N RD / 500E RD), P22 (CH 8 / 600E RD)		11	EA	35	31.4%
Access Roads	Strip Access Road					78138	LF	161120	48.5%
	Cement Stabilization	T96, T84, T82			3,224	77221.5	LF	161120	47.9%
	Stone Access Road	T003	T002, T78	T80	1,087	59548.5	LF	161120	37.0%
	Strip Access Road Radii					64	EA	140	45.7%
	Stone Access Road Radii					61	EA	140	43.6%
Foundations	Strip Sites	T002			1	49	EA	105	46.7%
	Geo-Piers					6	EA	14	42.9%
	Excavate Foundations	T59	T52	T45	1	40	EA	105	38.1%
	Mud Mat	T60	T32	T59	1	35	EA	105	33.3%
	Rebar Delivery	T47	T51	T53	1	27	EA	105	25.7%
	Rebar Bottom Mat	T47	T51	T53	1	27	EA	105	25.7%
	Anchor Bolt Build		T86,T92	T60		32	EA	105	30.5%
	Anchor Bolt Set	T47	T51	T53	1	27	EA	105	25.7%
	Bottom Grounding	T47	T51	T53	1	27	EA	105	25.7%
	Top Grounding	T006	T47	T51	1	26	EA	105	24.8%
	Rebar Top Mat	T47	T47,T51	T51, T53	1	27	EA	105	25.7%
	Base Conduit	T006	T47	T51	1	26	EA	105	24.8%
	Pour Base		T006	T47		25	EA	105	23.8%
	Rebar Pedestal	T29		T06	1	25	EA	105	23.8%
	Form Pedestal	T29		T06	1	25	EA	105	23.8%
	Pour Pedestal	T23	T29	T06	1	24	EA	105	22.9%
	Strip Pedestal	T87	T19	T23	1	22	EA	105	21.0%
	Backfill Foundation	(F) T007, (F) T12	T007, T12, T18, T87	T19, T23		18	EA	105	17.1%
	Crane Pad Subgrade	T007, T12	T18, T87	T19, T23		18	EA	105	17.1%
	Crane Pad Stabilization					18	EA	105	17.1%
	Crane Pad Stone					7	EA	105	6.7%
	Set Load Spreader Plate					0	EA	105	0.0%
	Set Grout Forms					0	EA	105	0.0%
T-Line	Survey Layout					22	EA	88	25.0%
	Rebar								
	Misc.								
	Foundation	Drill and Pour P1	Drill and Pour P2 and P4	Drill and Pour P5	1	8			
Collections	Bores	4B13 and 4B14	4A-16, 3B13	SUB Road Bores	2	22	EA	296	7.4%
	Trenching	T28 to 2ASP13	2ASP13 to 2ASP12(Near T31)	T31 to 1BSP12	1832	7912	LF		
	Misc.					0	EA		
Substation	Foundations	Excavated MPT2, flow filled MPT 2		Excavation					
	Set Structures		Rebar and set forms	Rebar					

Site Information

Manpower

18	White Construction Management
47	White Construction Operators
26	White Construction Laborers
16	White Construction Ironworkers
0	White Construction Millwright
3	White Construction Electrician
15	Dunn Company
8	West Wind
0	Tobey Construction & Cartage
0	KVCC
6	Prairie Materials
19	JF Edwards
19	JF Edwards
5	Keeley
182	**Total**

Equipment

48	Pickup Trucks
3	Dozers
5	Skid Steers
0	Rollers
1	Graders
1	Cargo Trailers
0	Reclaimer Stabilizer
3	Excavators
1	Smooth Drum Roller
13	Trailers
2	Water Trucks
1	Sheepfoot roller
78	**Total**

Qty Executed	Completion Certificates
0/20	WTG Civil Works Completion
0/105	WTG Foundation Completion
0/105	WTG Mechanical Completion
0/20	Collection Circuit Mechanical Completion
0/1	Substation Mechanical Completion
0/1	Electrical Substantial Completion
0/1	O&M Building Substantial Completion
0/1	Final Completion

Additional Comments

Plan of the Day (POD) Report

10-Nov-2026

PANTHER GROVE WIND ENERGY FACILITY

Weather Notes: Rain out on 10-15	LAST WORKING DAY	TODAY	NEXT WORKING DAY	2-Day Lookahead
	63° / 35° Temp Range	64° / 47° Temp Range	59° / 43° Temp Range	47° / 33° Temp Range
	None Precipitation	None Precipitation	25% | 0.00 in | None Precipitation	18% | 0.00 in | None Precipitation
	None | None Lighting Risk	None | None Lighting Risk	None | None Lighting Risk	None | None Lighting Risk
	None | 0% | None Severe Forcast	None | 0% | None Severe Forcast	None | 0% | None Severe Forcast	None | 0% | None Severe Forcast
	10.2 Max Wind	10.6 Max Wind	11.4 Max Wind	20.3 Max Wind
	29.1 Max Gust	28 Max Gust	24.2 Max Gust	31.3 Max Gust
(S) Start (C) Continue (F) Finish	Monday, November 9, 2026	Tuesday, November 10, 2026	Wednesday, November 11, 2026	Thursday, November 12, 2026
	LOCATION(S) Road / Repening	LOCATION(S) Road / Repening	LOCATION(S) Road / Repening	LOCATION(S) Road / Repening

Today's Notes

Active Cure	Date	Day	Cure		
CH8:CH16-400E	10/23	18	10/30		
N/A					
N/A					
N/A					
N/A					

Manpower	Scope	QTY
Dunn Company	Agg Surface, Earthwork	15
Tobey's Constr.	Pipe Culvert	0
KVCC	Agg Surface	0
Millennia	QC	0
Material Serv. Test.	QC	0
Beniach	Oil and Chip	0

Notes:
Box Culvert: In procurement

Pipe Culvert: Ongoing

Agg Widening: On hold

Profile Adj./Add Rock: On hold

Pulverization: on hold

Stabilization: on hold

Agg Surface: on hold

Oil and Chip: on hold

Earthwork: on hold

Seeding: on hold

HMA: On hold until IDOT permits are in place.

Punchlist: On going


Long Duration Road Closures


Short Duration Road Closures

- ☑ CH16:1400N-1500N 11/9/2026
- ☑ CH16:1400N-1300N 11/9/2026
- ☑ 1400N:CH16-200E 11/9/2026
- ☑ 1400N:CH16-400E 11/9/2026

- ☑ 700E:CH8-1300N 11/10/2026
- ☑ CH8:600E-CH13 11/10/2026
- ☑ CH8:CH13-800E 11/10/2026
- ☑ CH13:1100N-CH8 11/10/2026

		QTY Last Work Day	QTY Complete	Unit	Total QTY	% Complete	TODAY	NEXT WORKING DAY	2-Day Lookahead
Public Road Improvements	Box Culvert	0.0	1.0	EA	15.0	6.7%			
	Pipe Culvert	0.0	109.0	EA	222.0	49.1%	S 26	S 141 S 143	
	Spraying MC-30 on roads that were Aggregate Widened only on widened areas	0.0	23.0	Mi	75.0	30.7%	MC-30 C 1000N:CH13-800E C 1000N:800E-900E C 1000N:900E-1000E C 800E:900N-1000N C 900E:900N-1000N C 1000E:900N-1000N C 900N:900E-1000E		
	Prof. Adj.	0.0	12.0	EA					
	Pulverization	0.0	23.5	Mi	75.0	31.3%			
	Stabilization	0.0	23.5	Mi	75.0	31.3%			
	Agg Surface	0.0	23.5	Mi	75.0	31.3%			
	Oil and Chip	0.0	23.5	Mi	75.0	31.3%			
	Earthwork	0.0	23.5	Mi	75.0	31.3%			
	Seeding	0.0	23.5	Mi	75.0	31.3%			
	Punchlist	0.0	23.5	Mi	75.0	31.3%			
	HMA	0.0	7.0	EA	17.0	41.2%	C CH 8 Patches S CH 16 Patches 113.210/211	C CH 8 Patches S CH 16 Patches 113.210/211	
Site	Crane Pad		12.0	EA	109.0	11.0%			
	Access Road	0.0	43.0	EA	109.0	39.4%			

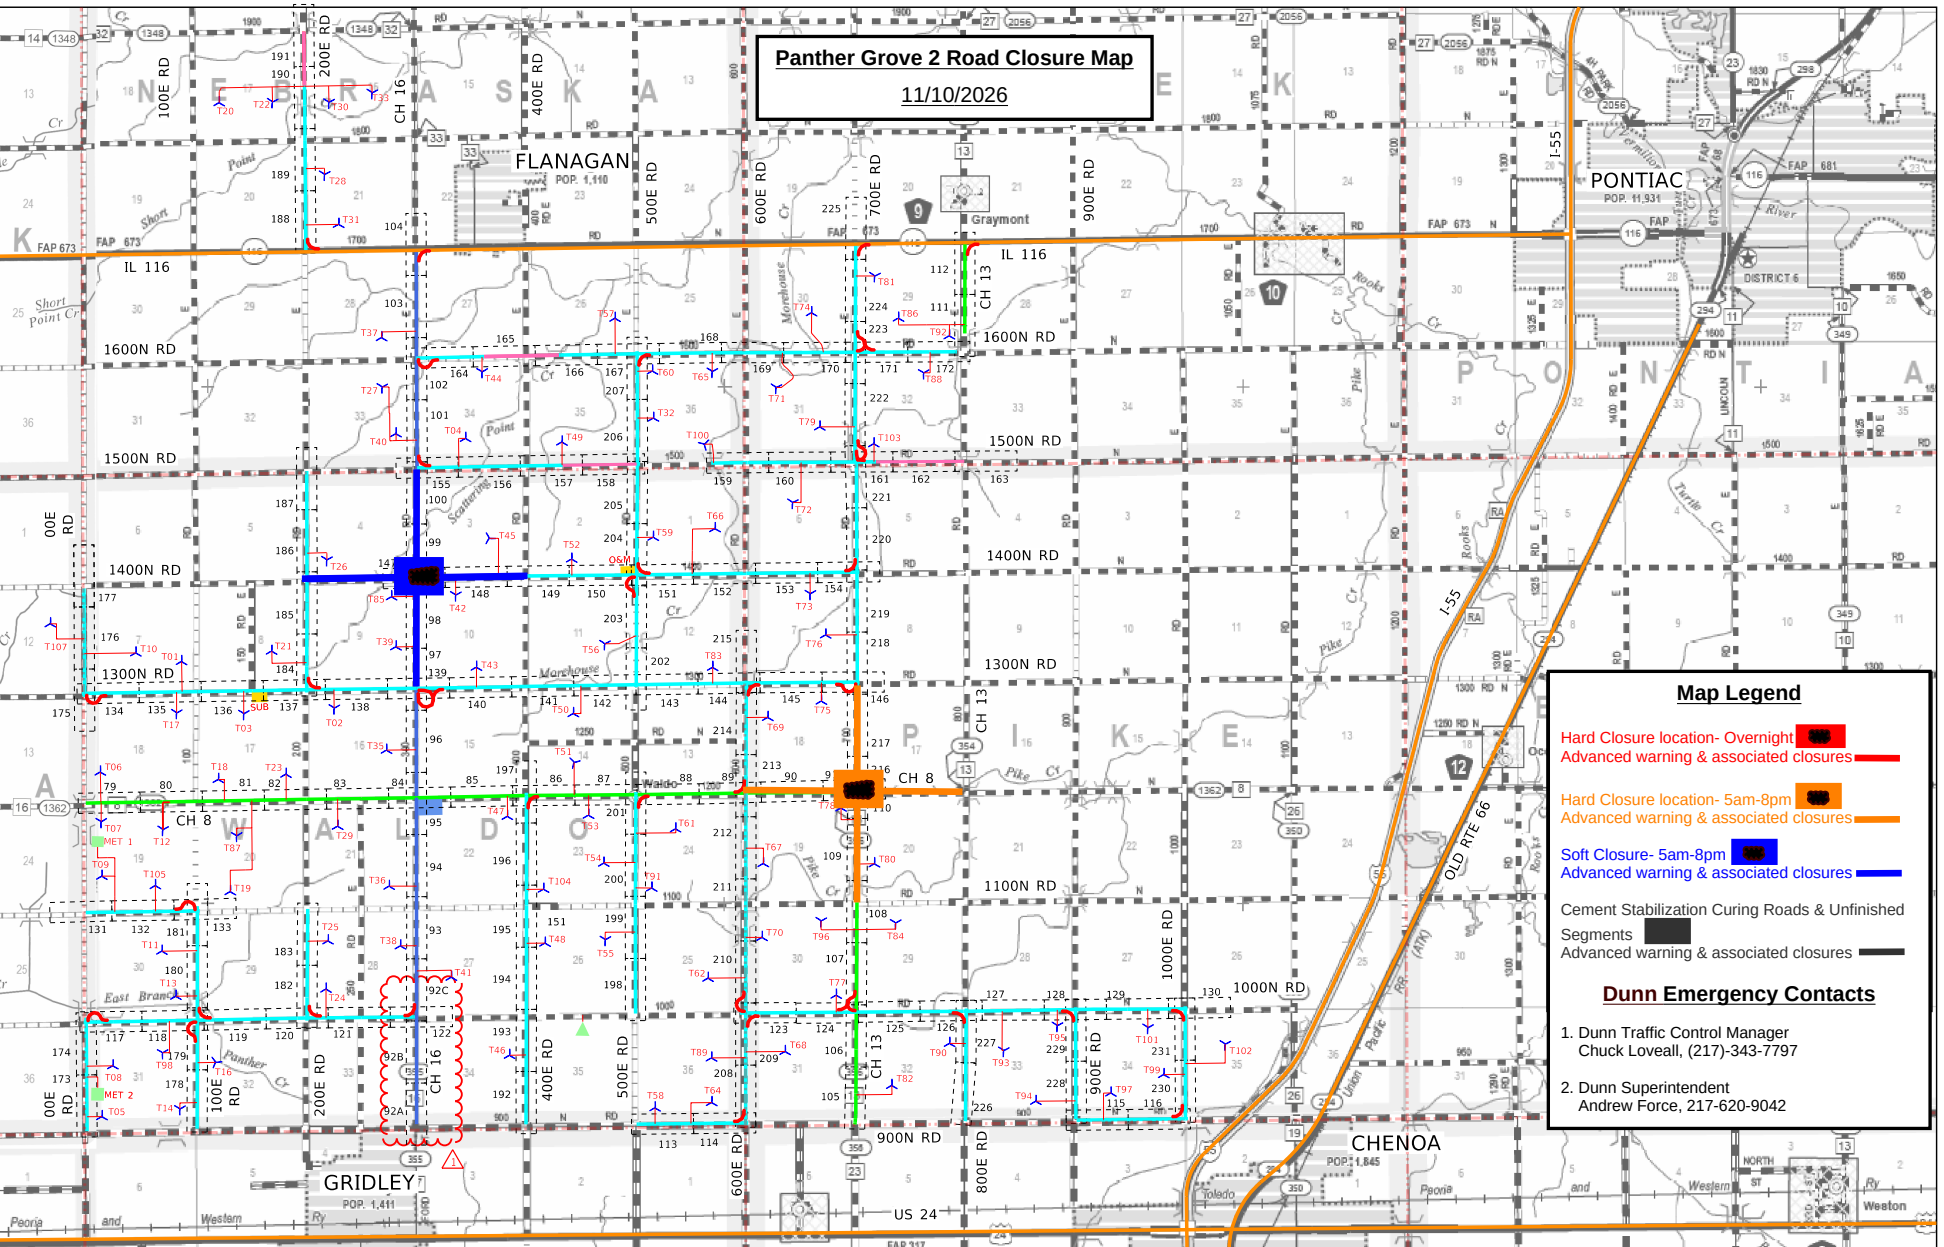
Panther Grove 2 Road Closure Map
11/10/2026
FLANAGAN
POP. 1,110
GRIDLEY
POP. 1,411
CHENOA
POP. 1,845
PONTIAC
POP. 11,931
Graymont
IL 116
US 24
CH 8
CH 13
CH 16
I-55
OLD RTE 66
1600N RD
1500N RD
1400N RD
1300N RD
1100N RD
1000N RD
900N RD
100E RD
200E RD
400E RD
500E RD
600E RD
700E RD
800E RD
900E RD
1000E RD
Map Legend
Hard Closure location- Overnight
Advanced warning & associated closures
Hard Closure location- 5am-8pm
Advanced warning & associated closures
Soft Closure- 5am-8pm
Advanced warning & associated closures
Cement Stabilization Curing Roads & Unfinished Segments
Advanced warning & associated closures
Dunn Emergency Contacts
1. Dunn Traffic Control Manager
Chuck Loveall, (217)-343-7797
2. Dunn Superintendent
Andrew Force, 217-620-9042

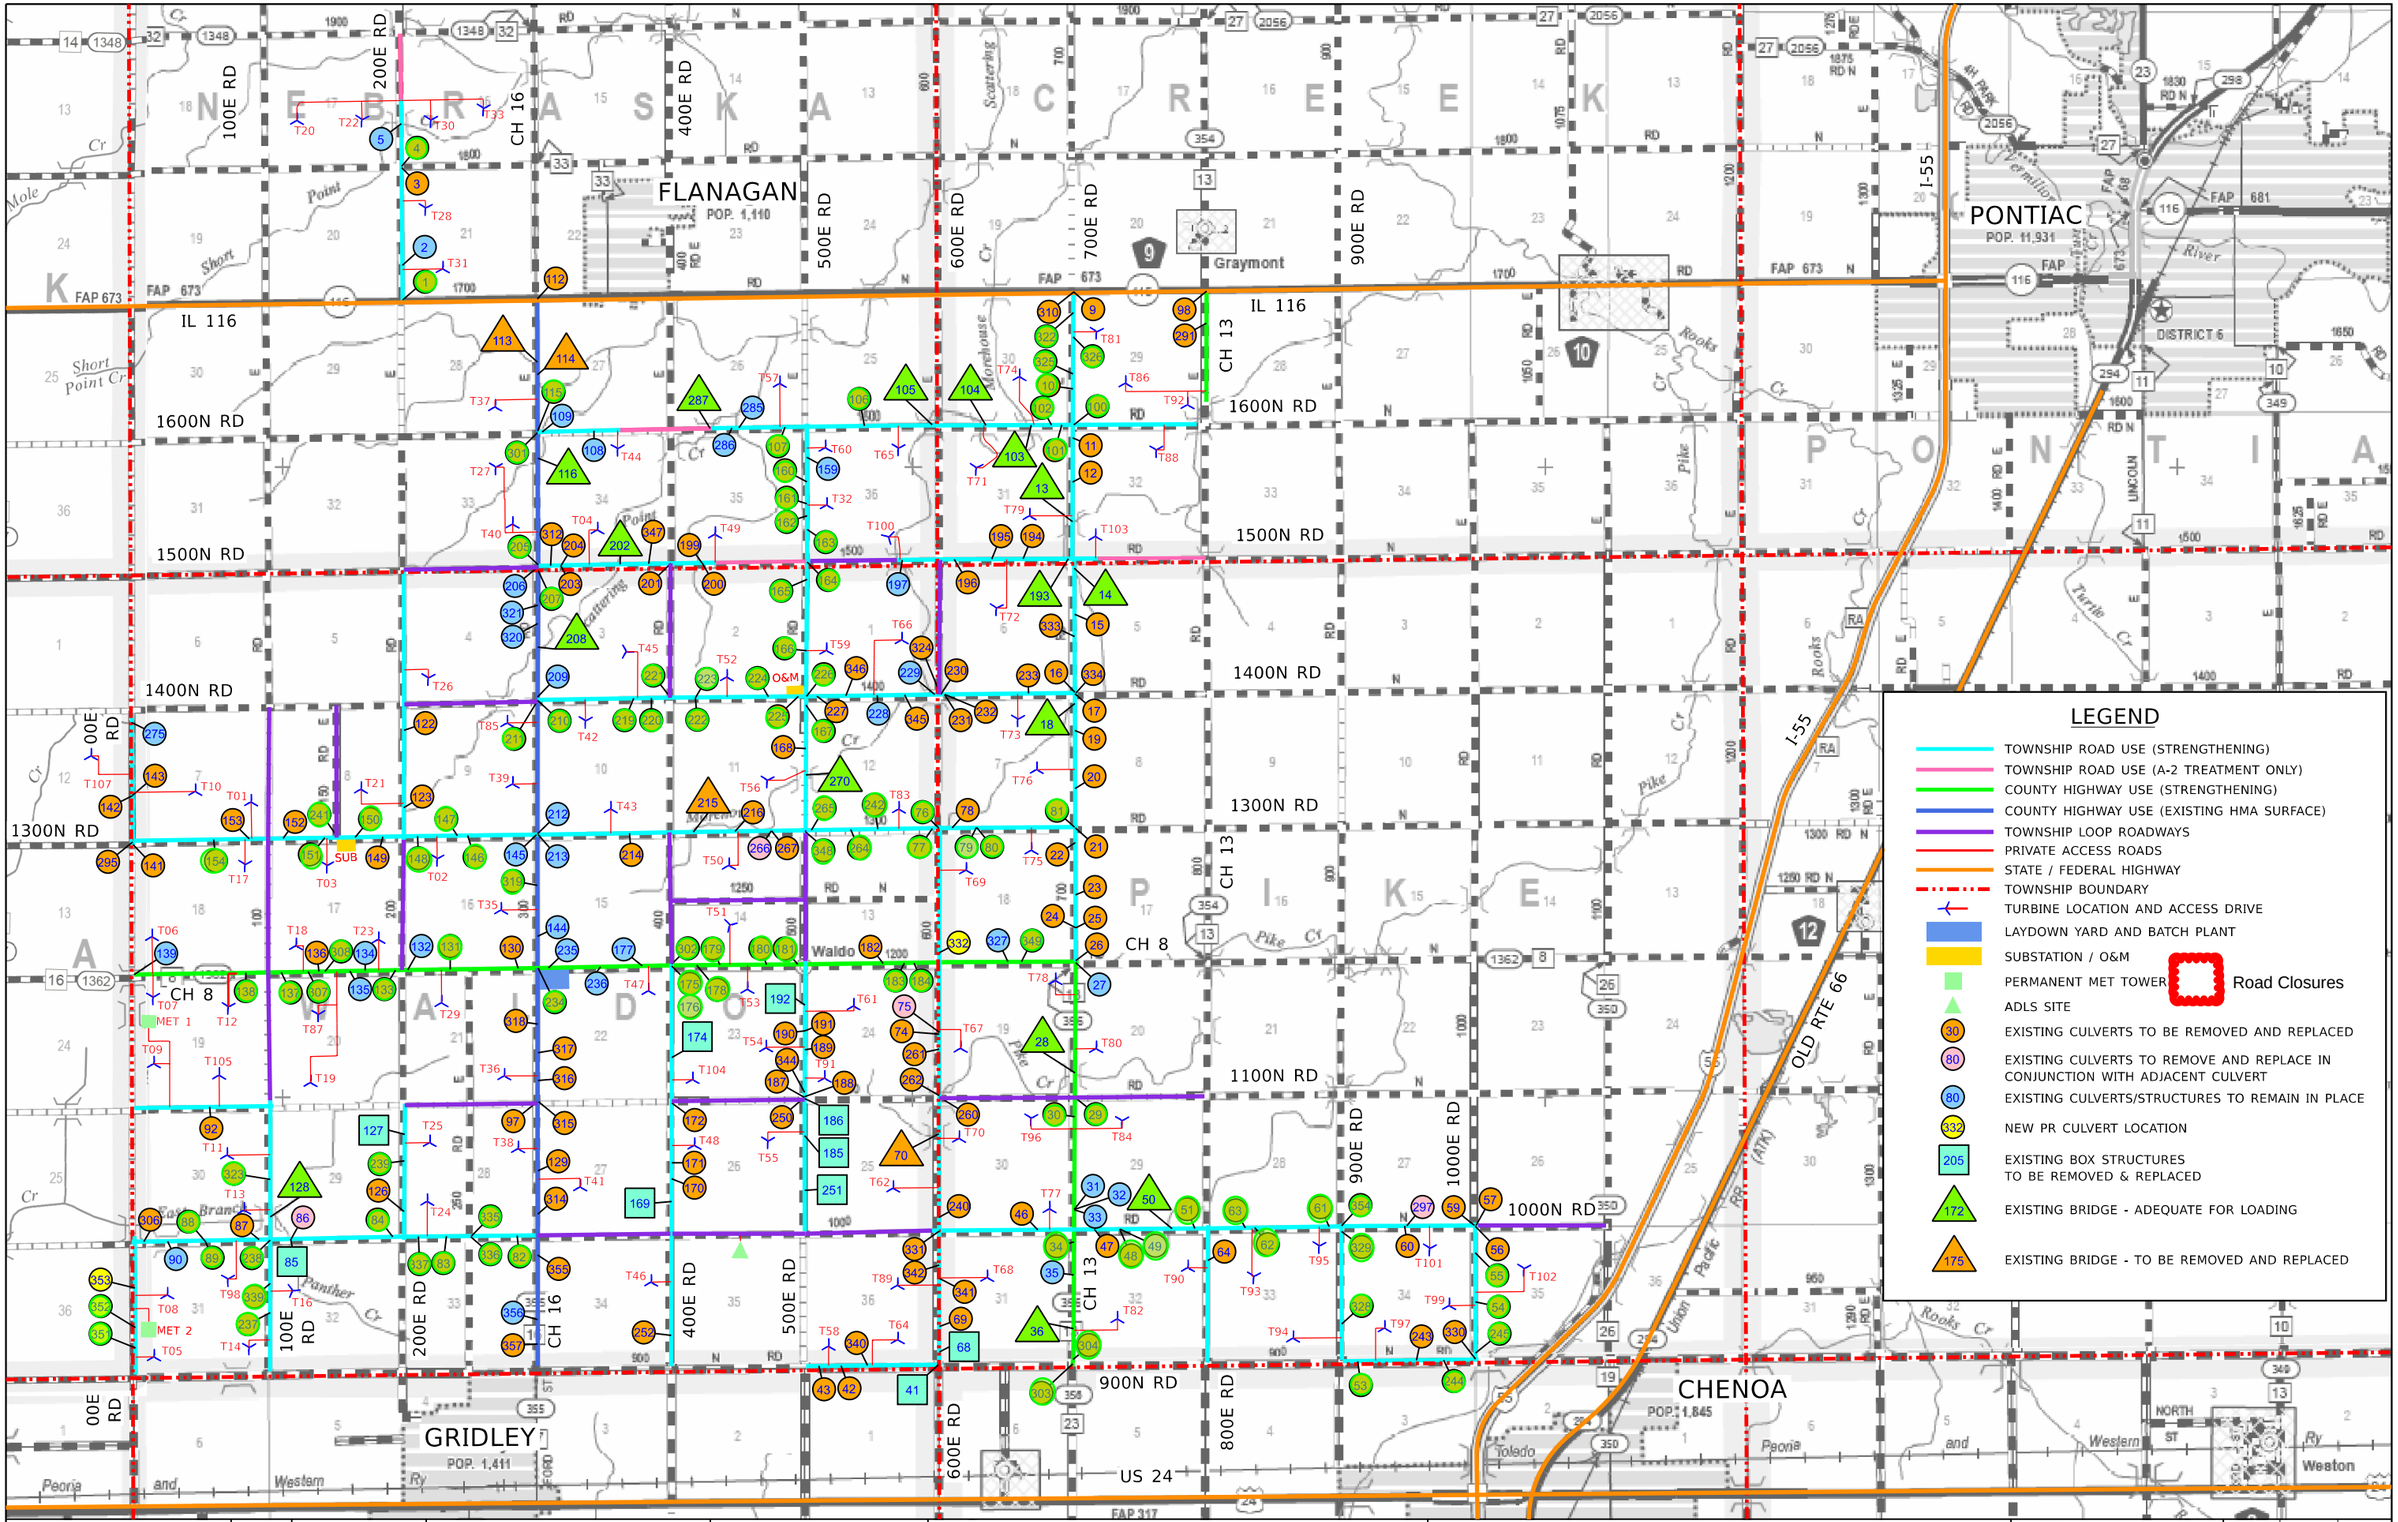

REV	DATE	DESCRIPTION
1	4/10/2026	REV 1
00	2/20/2026	IFC SUBMITTAL

DESIGNED - JDA
DRAWN - DRR/LNS
CHECKED - ML
DATE - 04/14/2026

PANTHER GROVE 2 WIND PROJECT
LIVINGSTON COUNTY, ILLINOIS

EXHIBIT A – PROJECT LAYOUT MAP (REVISION 1)

SCALE: N.T.S. | SHEET 1 OF 1 SHEETS | STA. TO STA.

Farnsworth GROUP
100 WALNUT ST #200
PEORIA, ILLINOIS 61602
(309) 689-9888 / Info@f-w.com

TOTAL SHEETS	SHEET NO.	REVISION NO.