Panther Grove 2

	16-Nov-26	Today
Daily Weather as of 7:00am	Cloudy	Sunny
Low Temperature (F)	32	36
High Temperature (F)	55	59
Ground Wind Speed (MPH):	7 mph	10 mph
Precipitation (in)	0.00	6%
November Precip Total (In)	0.80	

Daily Safety Topics

Parking on site - When we are parking on sites where work is taking place, let's make sure we are parking out of the way, and backing in our parking spots, also taking into consideration the ground conditions.

Winter Conditions Demand Extra Caution - Slippery roads, frozen ground, and reduced traction require slower speeds, careful planning, and constant reassessment.

Site Notes

Tuesday, November 17, 2026

	ACTIVITY	*LAST WORKING DAY* Monday, November 16, 2026 LOCATION(S)	*TODAY* Tuesday, November 17, 2026 LOCATION(S)	*NEXT WORKING DAY* Wednesday, November 18, 2026 LOCATION(S)
Public Roads	Strip Public Road Radii			
	Mowing Public Road Radii			
	Stone Public Road Radii	P32 (1000N RD / CH 13 -- NW)	P32 (1000N RD / CH 13 -- NW)	P32 (1000N RD / CH 13 -- NW)
Access Roads	Strip Access Road			
	Cement Stabilization			
	Stone Access Road	T84, T96, T82		
	Strip Access Road Radii	T77, T53	T51, T47 (additional work)	T51, T47 (additional work)
	Stone Access Road Radii	T77	T77	T77

WHITE CONSTRUCTION
a MasTec company

Quantity Tracking

QTY LAST WORKDAY	QTY TO DATE	UNIT	TOTAL QTY	% COMPLETE
	11	EA	35	31.4%
	11	EA	35	31.4%
	78138	LF	161120	48.5%
	77221.5	LF	161120	47.9%
	59548.5	LF	161120	37.0%
	64	EA	TBD	#VALUE!
	61	EA	TBD	#VALUE!

Site Information

Manpower

19	White Construction Management
47	White Construction Operators
27	White Construction Laborers
16	White Construction Ironworkers
0	White Construction Millwright
3	White Construction Electrician
15	Dunn Company
8	West Wind
0	Tobey's Construction & Cartage
0	KVCC
6	Prairie Materials
19	JF Edwards
5	Keeley
165	**Total**

Equipment

48	Pickup Trucks
3	Dozers
0	Rollers
1	Graders
1	Cargo Trailer
0	Cranes
3	Excavators
0	Forklift
13	Trailers
0	Sand Truck
1	Sheepfoot Roller
0	Reclaimer Stabilizer
1	Smooth Drum Roller
2	Water Trucks
5	Skid Steer
78	**Total**

Additional Comments

Plan of the Day (POD) Report

17-Nov-2026

PANTHER GROVE WIND ENERGY FACILITY

Weather Notes: Rain out on 10-15	LAST WORKING DAY	TODAY	NEXT WORKING DAY	2-Day Lookahead
	52° / 35° Temp Range	55° / 37° Temp Range	59° / 40° Temp Range	56° / 45° Temp Range
	None Precipitation	None Precipitation	None Precipitation	12% | 0.00 in | None Precipitation
	None | None Lighting Risk	None | None Lighting Risk	None | None Lighting Risk	None | None Lighting Risk
	None | 0% | None Severe Forcast	None | 0% | None Severe Forcast	None | 0% | None Severe Forcast	None | 0% | None Severe Forcast
	7.2 Max Wind	11.7 Max Wind	17.8 Max Wind	16.5 Max Wind
	13 Max Gust	27.3 Max Gust	38.7 Max Gust	38 Max Gust
(S) Start (C) Continue (F) Finish	Monday, November 16, 2026	Tuesday, November 17, 2026	Wednesday, November 18, 2026	Thursday, November 19, 2026
	LOCATION(S)	LOCATION(S)	LOCATION(S)	LOCATION(S)
	Road Repening	Road Repening	Road Repening	Road Repening

Today's Notes

Active Cure	Date	Day	Cure		
CH8:CH16-400E	10/23	25	10/30		
N/A					
N/A					
N/A					
N/A					

Manpower	Scope	QTY
Dunn Company	Agg Surface, Earthwork	15
Tobey's Constr.	Pipe Culvert	0
KVCC	Agg Surface	0
Millennia	QC	0
Material Serv. Test.	QC	0
Beniach	Oil and Chip	0

Notes:

Box Culvert: In procurement

Pipe Culvert: Ongoing

Agg Widening: On hold

Profile Adj./Add Rock: On hold

Pulverization: on hold

Stabilization: on hold

Agg Surface: on hold

Oil and Chip: on hold

Earthwork: on hold

Seeding: on hold

HMA: On hold until IDOT permits are in place.


Punchlist: On going


Long Duration Road Closures

Short Duration Road Closures

	LAST WORKING DAY	TODAY	NEXT WORKING DAY	2-Day Lookahead
Short Duration Road Closures	☑ 00E:CH8-1300N 11/16/2026 ☑ 700E:CH8-1300N 11/16/2026 ☑ CH8:600E-CH13 11/16/2026 ☑ CH8:CH13-800E 11/16/2026 ☑ CH13:1100N-CH8 11/16/2026	☑ 1300N:00E-100E 11/17/2026 ☑ 1400N:400E-500E 11/18/2026 ☑ 1400N:CH8-400E 11/18/2026 ☑ 400E:1400N-1500N 11/18/2026 ☑ 400E:1300N-1400N 11/18/2026 ☑ 00E:1300N-1400N 11/23/2026 ☑ 00E-CH8-1300N 11/20/2026 ☑ 700E:CH8-1300N 11/17/2026 ☑ CH8:600E-CH13 11/17/2026 ☑ CH8:CH13-800E 11/17/2026 ☑ CH13:1100N-CH8 11/17/2026	☑ 1400N:400E-500E 11/18/2026 ☑ 1400N:CH8-400E 11/18/2026 ☑ 400E:1400N-1500N 11/18/2026 ☑ 400E:1300N-1400N 11/18/2026 ☐ 00E:1300N-1400N 11/23/2026 ☑ 00E-CH8-1300N 11/20/2026	☑ 1000N:00E-100E ☐ 00E:1300N-1400N 11/23/2026 ☑ 00E-CH8-1300N 11/20/2026

		QTY Last Work Day	QTY Complete	Unit	Total QTY	% Complete	LAST WORKING DAY	TODAY	NEXT WORKING DAY	2-Day Lookahead
Public Road Improvements	Box Culvert	0.0	1.0	EA	15.0	6.7%				
	Pipe Culvert	1.0	114.0	EA	222.0	51.4%	F 141 C 26 Concrete Pour	S 153 C 26 Wreck forms S 143 S 142 S 141	C 143 C 142 C 141	C 143 C 142 C 141
	Aggregate Widening	0.0	23.0	Mi	75.0	30.7%				
	Prof. Adj.	0.0	12.0	EA						
	Pulverization	0.0	23.5	Mi	75.0	31.3%				
	Stabilization	0.0	23.5	Mi	75.0	31.3%				
	Agg Surface	0.0	23.5	Mi	75.0	31.3%				
	Oil and Chip	0.0	23.5	Mi	75.0	31.3%				
	Earthwork	0.0	23.5	Mi	75.0	31.3%				
	Seeding	0.0	23.5	Mi	75.0	31.3%				
	Punchlist	0.0	23.5	Mi	75.0	31.3%				
	HMA	0.0	7.0	EA	17.0	41.2%		S 210/211 Mill&Patch S 1400N&400E INT Mill&Patch	C 210/211 Mill&Patch C 1400N&400E INT Mill&Patch	
	M120 Cold Patch Install	0.0	0.0	EA	17.0					S Field Tile @ culvert 90
Site	Crane Pad	0.0	15.0	EA	109.0	13.8%				
	Access Road	0.0	43.0	EA	109.0	39.4%				

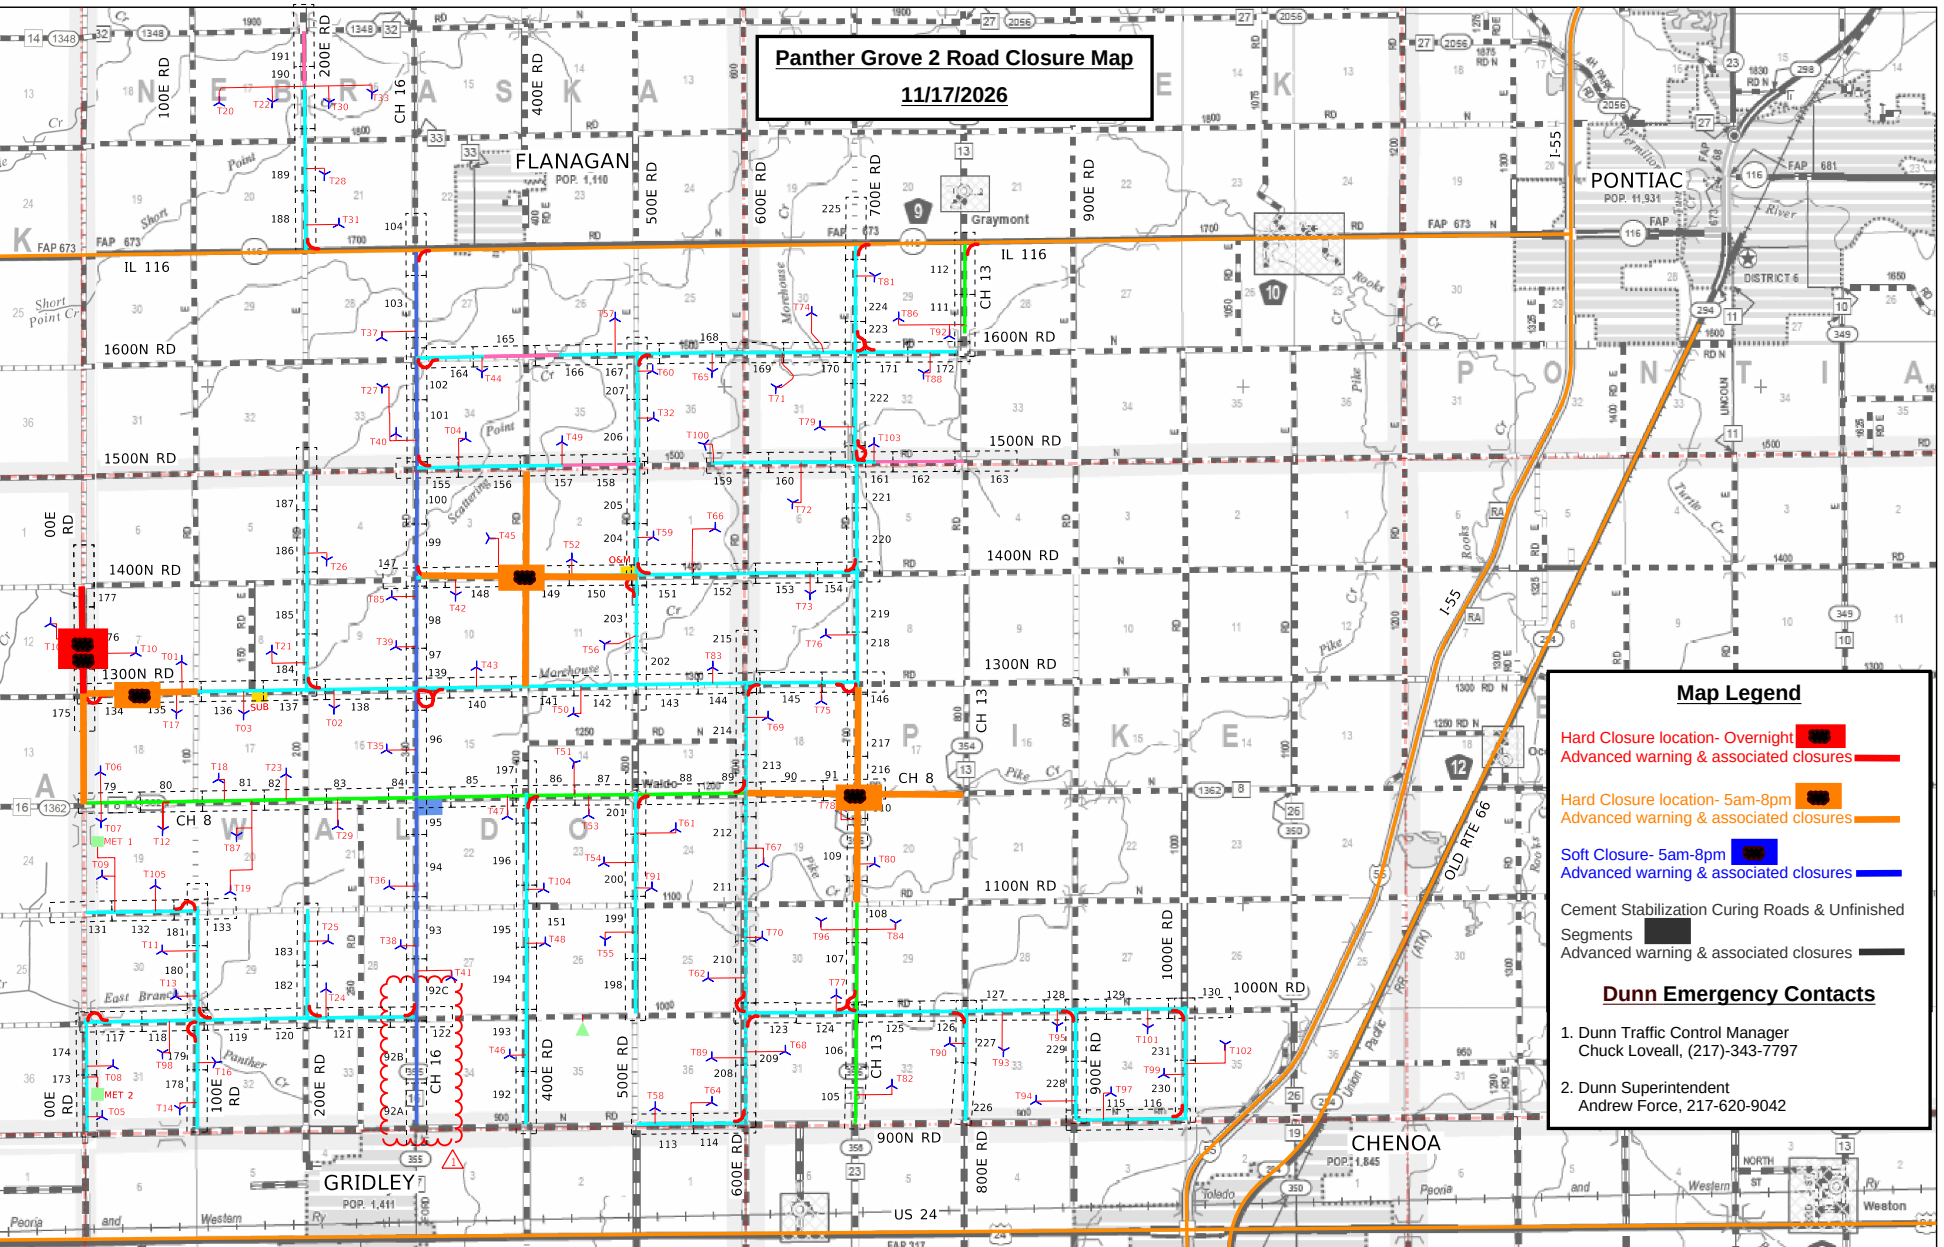
Panther Grove 2 Road Closure Map
11/17/2026
Map Legend
Hard Closure location- Overnight
Advanced warning & associated closures
Hard Closure location- 5am-8pm
Advanced warning & associated closures
Soft Closure- 5am-8pm
Advanced warning & associated closures
Cement Stabilization Curing Roads & Unfinished Segments
Advanced warning & associated closures
Dunn Emergency Contacts
1. Dunn Traffic Control Manager
Chuck Loveall, (217)-343-7797
2. Dunn Superintendent
Andrew Force, 217-620-9042
FLANAGAN
POP. 1,110
PONTIAC
POP. 11,931
GRIDLEY
POP. 1,411
CHENOA
POP. 1,845
IL 116
1600N RD
1500N RD
1400N RD
1300N RD
1100N RD
1000N RD
900N RD
CH 8
CH 13
CH 16
US 24
I-55
OLD RTE 66
100E RD
200E RD
400E RD
500E RD
600E RD
700E RD
800E RD
900E RD
1000E RD

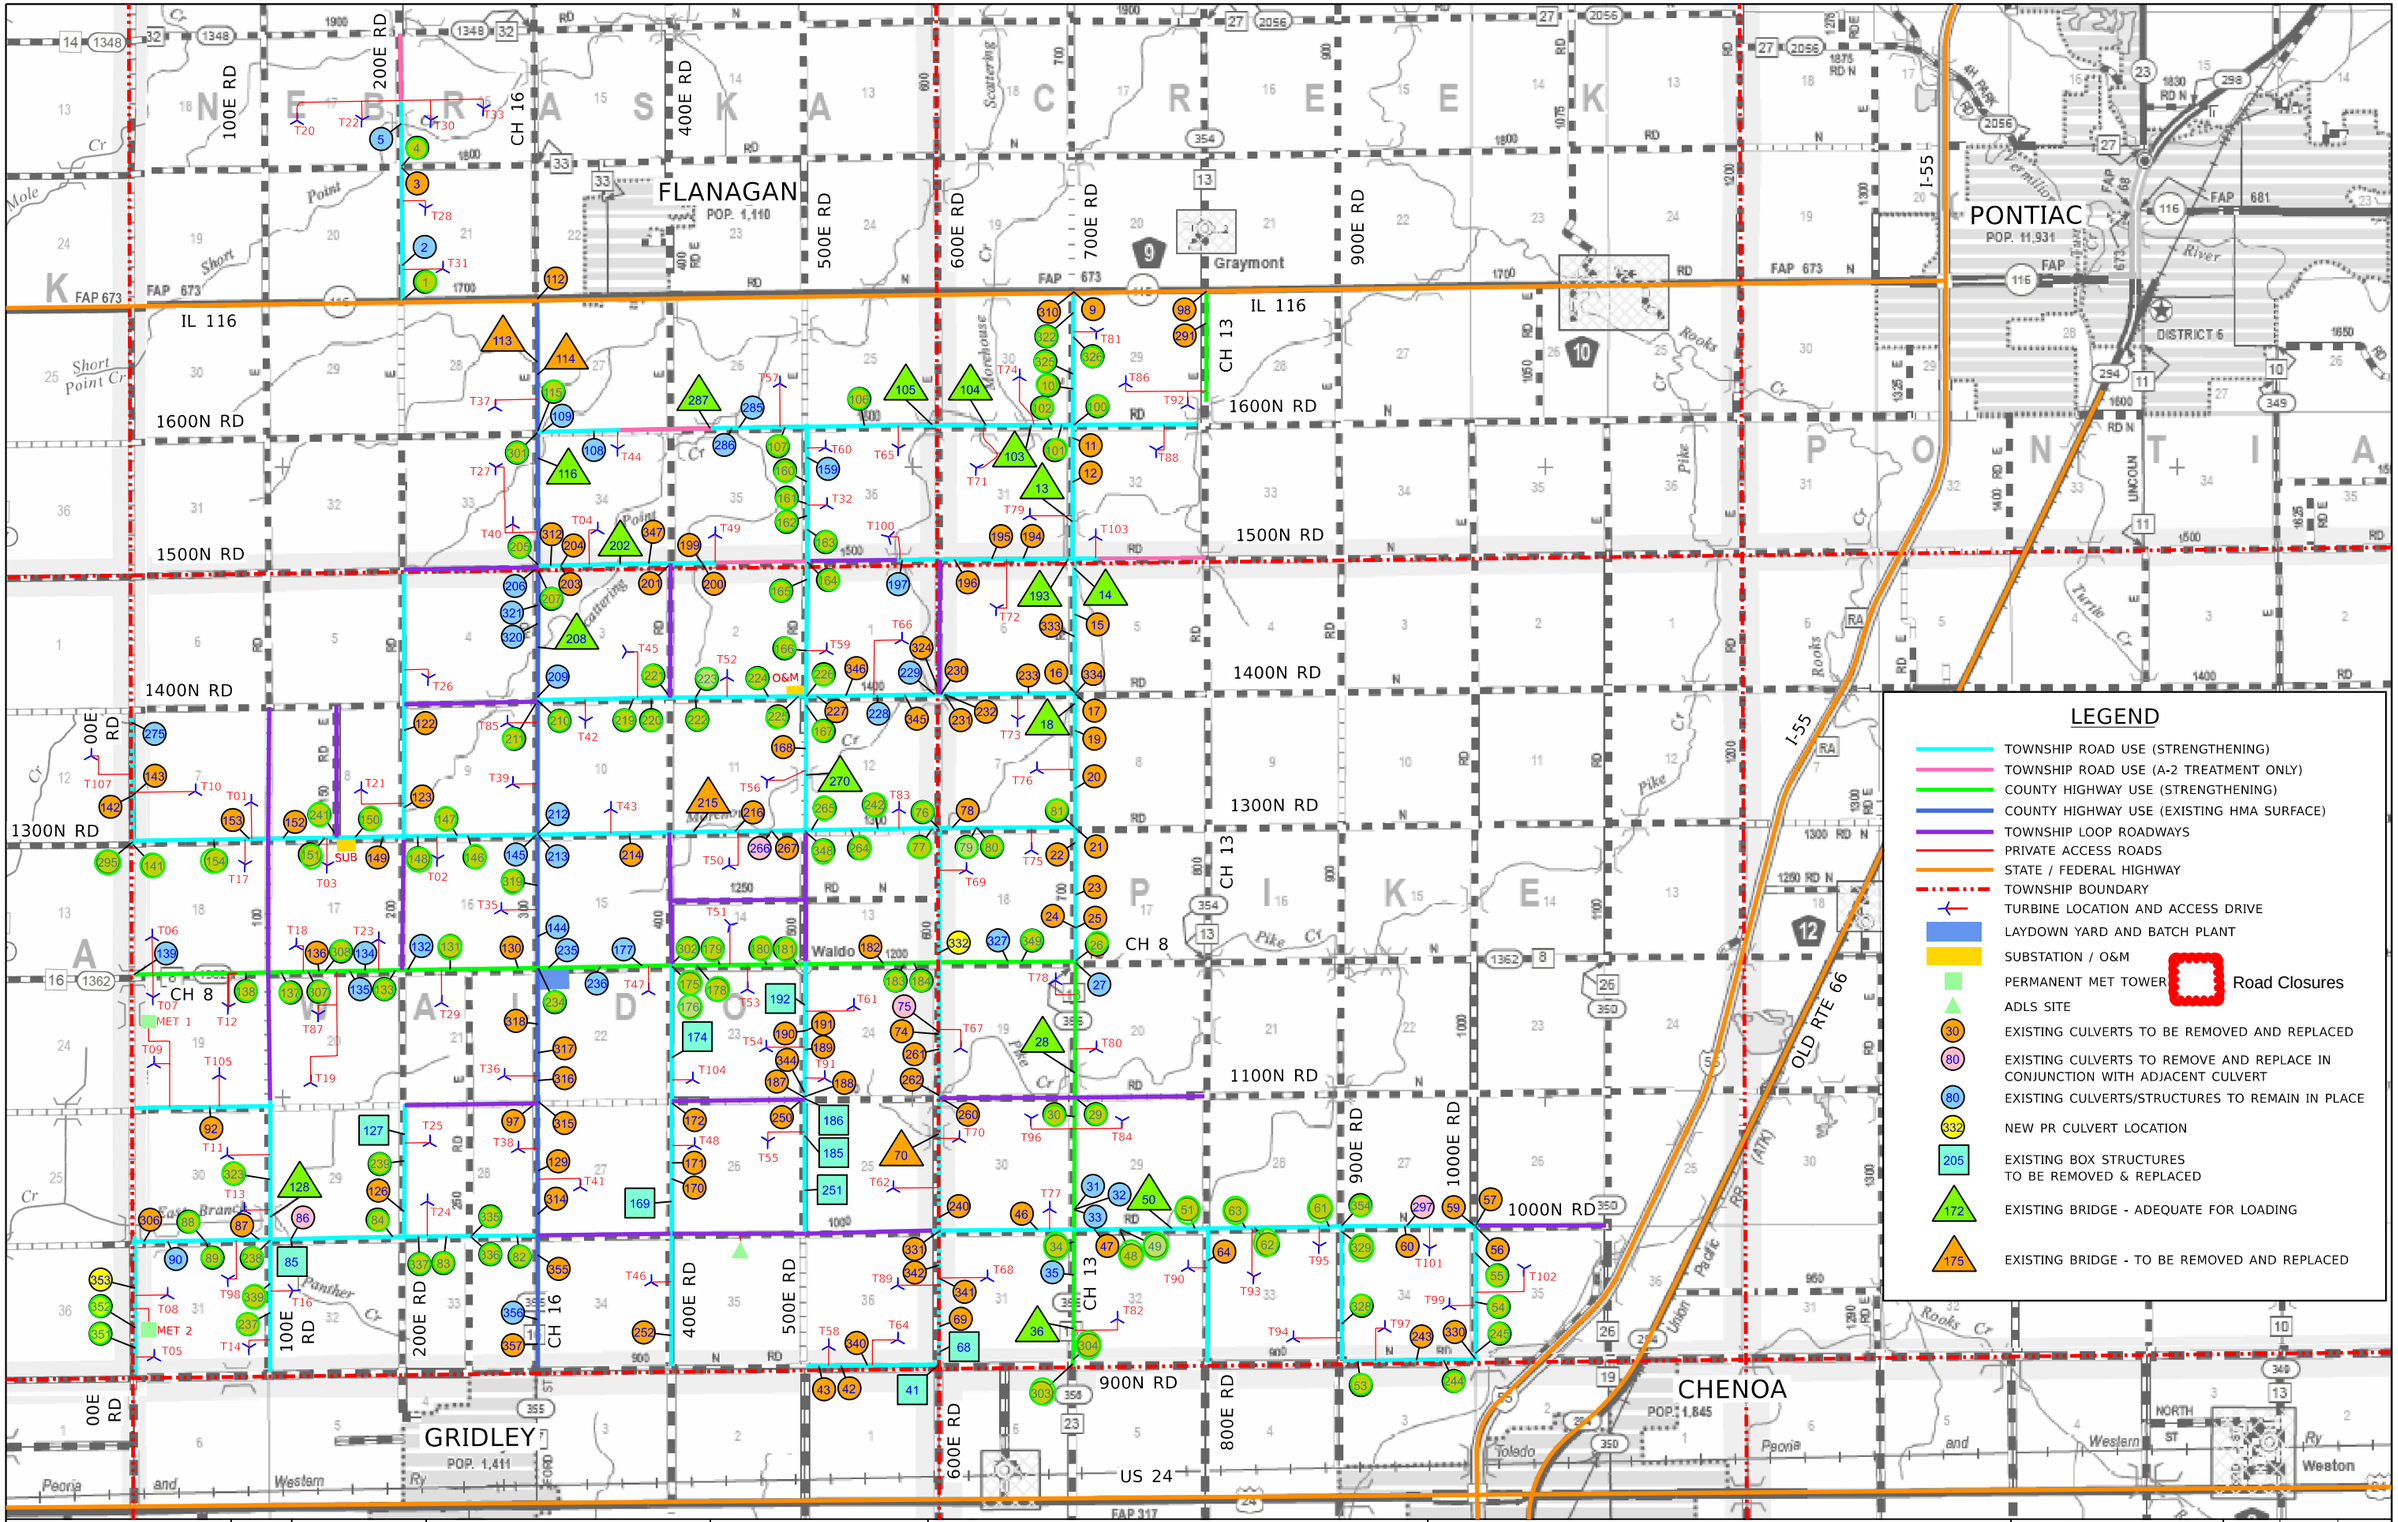

REV	DATE	DESCRIPTION
1	4/10/2026	REV 1
00	2/20/2026	IFC SUBMITTAL

DESIGNED - JDA
DRAWN - DRR/LNS
CHECKED - ML
DATE - 04/14/2026

PANTHER GROVE 2 WIND PROJECT
LIVINGSTON COUNTY, ILLINOIS

EXHIBIT A – PROJECT LAYOUT MAP (REVISION 1)

SCALE: N.T.S. | SHEET 1 OF 1 SHEETS | STA. | TO STA.

Farnsworth GROUP
100 WALNUT ST #200
PEORIA, ILLINOIS 61602
(309) 689-9888 / Info@f-w.com

TOTAL SHEETS	SHEET NO.	REVISION NO.