Panther Grove 2

	30-Oct-26	Today
Daily Weather as of 7:00am	Clear	Clear
Low Temperature (F)	52	61
High Temperature (F)	65	64
Ground Wind Speed (MPH):	8 mph	14 mph
Precipitation (in)	0.00	15%
November Precip Total (In)	0.00	

Daily Safety Topics

Headlights/Taillights: When doing daily inspections make sure your headlights and taillights are visible. Take the time to wipe any mud or dirt off them to allow them to be seen from a distance. And report any lighting issues so they can be replaced or repaired.

Ergonomics- fitting the job to the worker, rather than forcing the body to adapt to an uncomfortable or unsafe task.

Site Notes

Monday, November 2, 2026

	ACTIVITY	*LAST WORKING DAY* Friday, October 30, 2026 LOCATION(S)	*TODAY* Monday, November 2, 2026 LOCATION(S)	*NEXT WORKING DAY* Tuesday, November 3, 2026 LOCATION(S)
Substation Yard	Substation Grading			
Public Roads	Strip Public Road Radii			
	Mowing	Public Road	Public Road	Public Road
	Stone Public Road Radii	P2 (IL 116-CH 16)	P2 (IL 116-CH 16)	
Access Roads	Strip Access Road	T02, T03	*Delayed due to work area access restrictions*	*Delayed due to work area access restrictions*
	Cement Stabilization			
	Stone Access Road		T59, T52	T45, T42
	Strip Access Road Radii	T03, T92	T03	
	Stone Access Road Radii	T02	T03, T92	
Foundations	Strip Sites	T92 (additional work)	T60, T92(additional work)	T32, T59
	Geo-Piers	82		
	Excavate Foundations	T71, T65	T65, T57	T57, T86
	Mud Mat	T71	T65	T57
	Rebar Delivery	T19	T23	*Delayed due to work area access restrictions*
	Rebar Bottom Mat	T19	T23	*Delayed due to work area access restrictions*
	Anchor Bolt Build	T81	T74	T71
	Anchor Bolt Set	T19	T23	*Delayed due to work area access restrictions*
	Bottom Grounding	T19	T23	*Delayed due to work area access restrictions*
	Top Grounding	T87	T19	T23
	Rebar Top Mat		T19	T23
	Base Conduit	T87	T19	T23
	Pour Base	T18	T87	T19
	Rebar Pedestal	T12	T18	T87
	Form Pedestal	T12	T18	T87
	Pour Pedestal	T07	T12	T18
	Strip Pedestal	*Delayed due to work area access restrictions*	T07	T12
	Backfill Foundation	T33		
	Crane Pad Subgrade			
	Crane Pad Stabilization		T30, T33, T44	
	Crane Pad Stone	T38	T36	
	Set Load Spreader Plate			
	Set Grout Forms			
T-Line	Survey Layout			
	Rebar			
	Misc.			
	Foundation	Drill and Pour P75	Mobe to P88	Drill and Pour P88
Collections	Bores	2A-08 and 1B-09	2B-11 and 3A-17	3A-16 and 3A14
	Trenching	T22 to T30	T22 to T30	T22 to T30
	Misc.			

Quantity Tracking

QTY LAST WORKDAY	QTY TO DATE	UNIT	TOTAL QTY	% COMPLETE
		ACRE	TBD	
	11	EA	35	31.4%
	10	EA	35	28.6%
1,978	68673	LF	161120	42.6%
	67827.5	LF	161120	42.1%
	55073.5	LF	161120	34.2%
1	64	EA	140	45.7%
1	60	EA	140	42.9%
	42	EA	105	40.0%
1	6	EA	14	42.9%
1	33	EA	105	31.4%
1	29	EA	105	27.6%
1	23	EA	105	21.9%
1	23	EA	105	21.9%
1	28	EA	105	26.7%
1	23	EA	105	21.9%
1	23	EA	105	21.9%
1	22	EA	105	21.0%
	22	EA	105	21.0%
1	22	EA	105	21.0%
1	21	EA	105	20.0%
1	20	EA	105	19.0%
1	20	EA	105	19.0%
1	19	EA	105	18.1%
	18	EA	105	17.1%
1	18	EA	105	17.1%
	15	EA	105	14.3%
	6	EA	105	5.7%
1	1	EA	105	1.0%
	0	EA	105	0.0%
	0	EA	105	0.0%
	22	EA	88	25.0%
1	4			
2	13	EA	296	4.4%
	0	LF		
	0	EA		

Site Information

Manpower

19	White Construction Management
47	White Construction Operators
27	White Construction Laborers
16	White Construction Ironworkers
0	White Construction Millwright
3	White Construction Electrician
40	Dunn Company
8	West Wind
4	Tobey Construction & Cartage
8	KVCC
6	Prairie Materials
19	JF Edwards
5	Keeley
202	**Total**

Equipment

48	Pickup Trucks
3	Dozers
5	Skid Steers
0	Rollers
1	Graders
1	Cargo Trailers
0	Reclaimer Stabilizer
3	Excavators
1	Smooth Drum Roller
13	Trailers
2	Water Trucks
1	Sheepfoot roller
78	**Total**

Qty Executed	Completion Certificates
0/20	WTG Civil Works Completion
0/105	WTG Foundation Completion
0/105	WTG Mechanical Completion
0/20	Collection Circuit Mechanical Completion
0/1	Substation Mechanical Completion
0/1	Electrical Substantial Completion
0/1	O&M Building Substantial Completion
0/1	Final Completion

Additional Comments

Plan of the Day (POD) Report

2-Nov-2026

PANTHER GROVE WIND ENERGY FACILITY

Weather Notes: Rain out on 10-15	LAST WORKING DAY	TODAY	NEXT WORKING DAY	2-Day Lookahead
	65° / 53° Temp Range	60° / 55° Temp Range	69° / 59° Temp Range	66° / 59° Temp Range
	15% | 0.00 in | None Precipitation	41% | 0.02 in | 8 AM - 11 PM Precipitation	63% | 0.02 in | 12 AM - 11 PM Precipitation	55% | 0.22 in | 12 AM - 11 PM Precipitation
	None | None Lighting Risk	None | None Lighting Risk	None | None Lighting Risk	None | None Lighting Risk
	None | 0% | None Severe Forcast	None | 0% | None Severe Forcast	Moderate | 45% | 5 AM - 6 AM | High Wind Severe Forcast	None | 0% | None Severe Forcast
	15.7 Max Wind	17.3 Max Wind	20.8 Max Wind	14.9 Max Wind
	26.4 Max Gust	34.4 Max Gust	42.3 Max Gust	28.4 Max Gust
(S) Start (C) Continue (F) Finish	Sunday, November 1, 2026	Monday, November 2, 2026	Tuesday, November 3, 2026	Wednesday, November 4, 2026

Today's Notes

Active Cure	Date	Day	Cure		
CH8:CH16-400E	10/23	10	10/30		
N/A					
N/A					
N/A					
N/A					

Manpower	Scope	QTY
Dunn Company	Agg Surface, Earthwork	15
Tobey's Constr.	Pipe Culvert	0
KVCC	Agg Surface	0
Millennia	QC	0
Material Serv. Test.	QC	0
Beniach	Oil and Chip	0

Notes:

Box Culvert: In procurement

Pipe Culvert: Ongoing

Agg Widening: On hold

Profile Adj./Add Rock: On hold

Pulverization: on hold

Stabilization: on hold

Agg Surface: on hold

Oil and Chip: on hold

Earthwork: Using existing material where possible, brining new to locations as needed. Roads listed in punchwork section.


Seeding: Resuming this week


HMA: On hold until IDOT permits are in place.

Punchlist: On going

	LAST WORKING DAY LOCATION(S) Road / Repening	TODAY LOCATION(S) Road / Repening	NEXT WORKING DAY LOCATION(S) Road / Repening	2-Day Lookahead LOCATION(S) Road / Repening
Long Duration Road Closures	☐ CH13:900N-1000N 11/2/2026	☐ CH13:900N-1000N 11/2/2026	☐ CH13:900N-1000N 11/2/2026	☐ CH13:900N-1000N 11/2/2026
	☐ CH13:1000N-1100N 11/2/2026	☐ CH13:1000N-1100N 11/2/2026	☐ CH13:1000N-1100N 11/2/2026	☐ CH13:1000N-1100N 11/2/2026
	☐ CH13:1100N-CH8 11/2/2026 ☐ CH8:CH13-600E 11/2/2026 ☐ CH8:CH13-800E 11/2/2026 ☐ 700E:CH8-1300N 11/2/2026	☐ CH13:1100N-CH8 11/2/2026 ☐ CH8:CH13-600E 11/2/2026 ☐ CH8:CH13-800E 11/2/2026 ☐ 700E:CH8-1300N 11/2/2026	☐ CH13:1100N-CH8 11/2/2026 ☐ CH8:CH13-600E 11/2/2026 ☐ CH8:CH13-800E 11/2/2026 ☐ 700E:CH8-1300N 11/2/2026	☐ CH13:1100N-CH8 11/2/2026 ☐ CH8:CH13-600E 11/2/2026 ☐ CH8:CH13-800E 11/2/2026 ☐ 700E:CH8-1300N 11/2/2026
	☐ CH8:600E-500E 11/2/2026	☐ CH8:600E-500E 11/2/2026	☐ CH8:600E-500E 11/2/2026	☐ CH8:600E-500E 11/2/2026
	☐ CH8:CH16-400E 11/2/2026	☐ CH8:CH16-400E 11/2/2026	☐ CH8:CH16-400E 11/2/2026	☐ CH8:CH16-400E 11/2/2026
Short Duration Road Closures				

		QTY Last Work Day	QTY Complete	Unit	Total QTY	% Complete	TODAY	NEXT WORKING DAY	2-Day Lookahead
Public Road Improvements	Box Culvert	0.0	1.0	EA	15.0	6.7%			
	Pipe Culvert	0.0	106.0	EA	222.0	47.7%			
	Aggregate Widening	0.0	23.0	Mi	75.0	30.7%	Trenching Aggregate Install-Trench Fill	Trenching Aggregate Install-Trench Fill	Trenching Aggregate Install-Trench Fill
	Prof. Adj.	0.0	12.0	EA					
	Pulverization	0.0	23.5	Mi	75.0	31.3%			
	Stabilization	0.0	23.5	Mi	75.0	31.3%			
	Agg Surface	0.0	23.5	Mi	75.0	31.3%			
	Oil and Chip	0.0	23.5	Mi	75.0	31.3%			
	Earthwork	0.0	23.5	Mi	75.0	31.3%			
	Seeding	0.0	19.5	Mi	75.0	26.0%	S CH8:600E-CH13 S CH13:900N-1000N S CH13:1000N-1100N S CH13:1100N-CH8	S CH8:600E-CH13 S CH13:900N-1000N S CH13:1000N-1100N S CH13:1100N-CH8	
	Punchlist	0.0	23.5	Mi	75.0	31.3%			
	HMA	0.0	7.0	EA	17.0	41.2%	CH 8 Patches	CH 8 Patches CH 16 Patches	CH 8 Patches CH 16 Patches
Site	Crane Pad	0.0	9.0	EA	109.0	8.3%			
	Access Road	0.0	38.0	EA	109.0	34.9%			

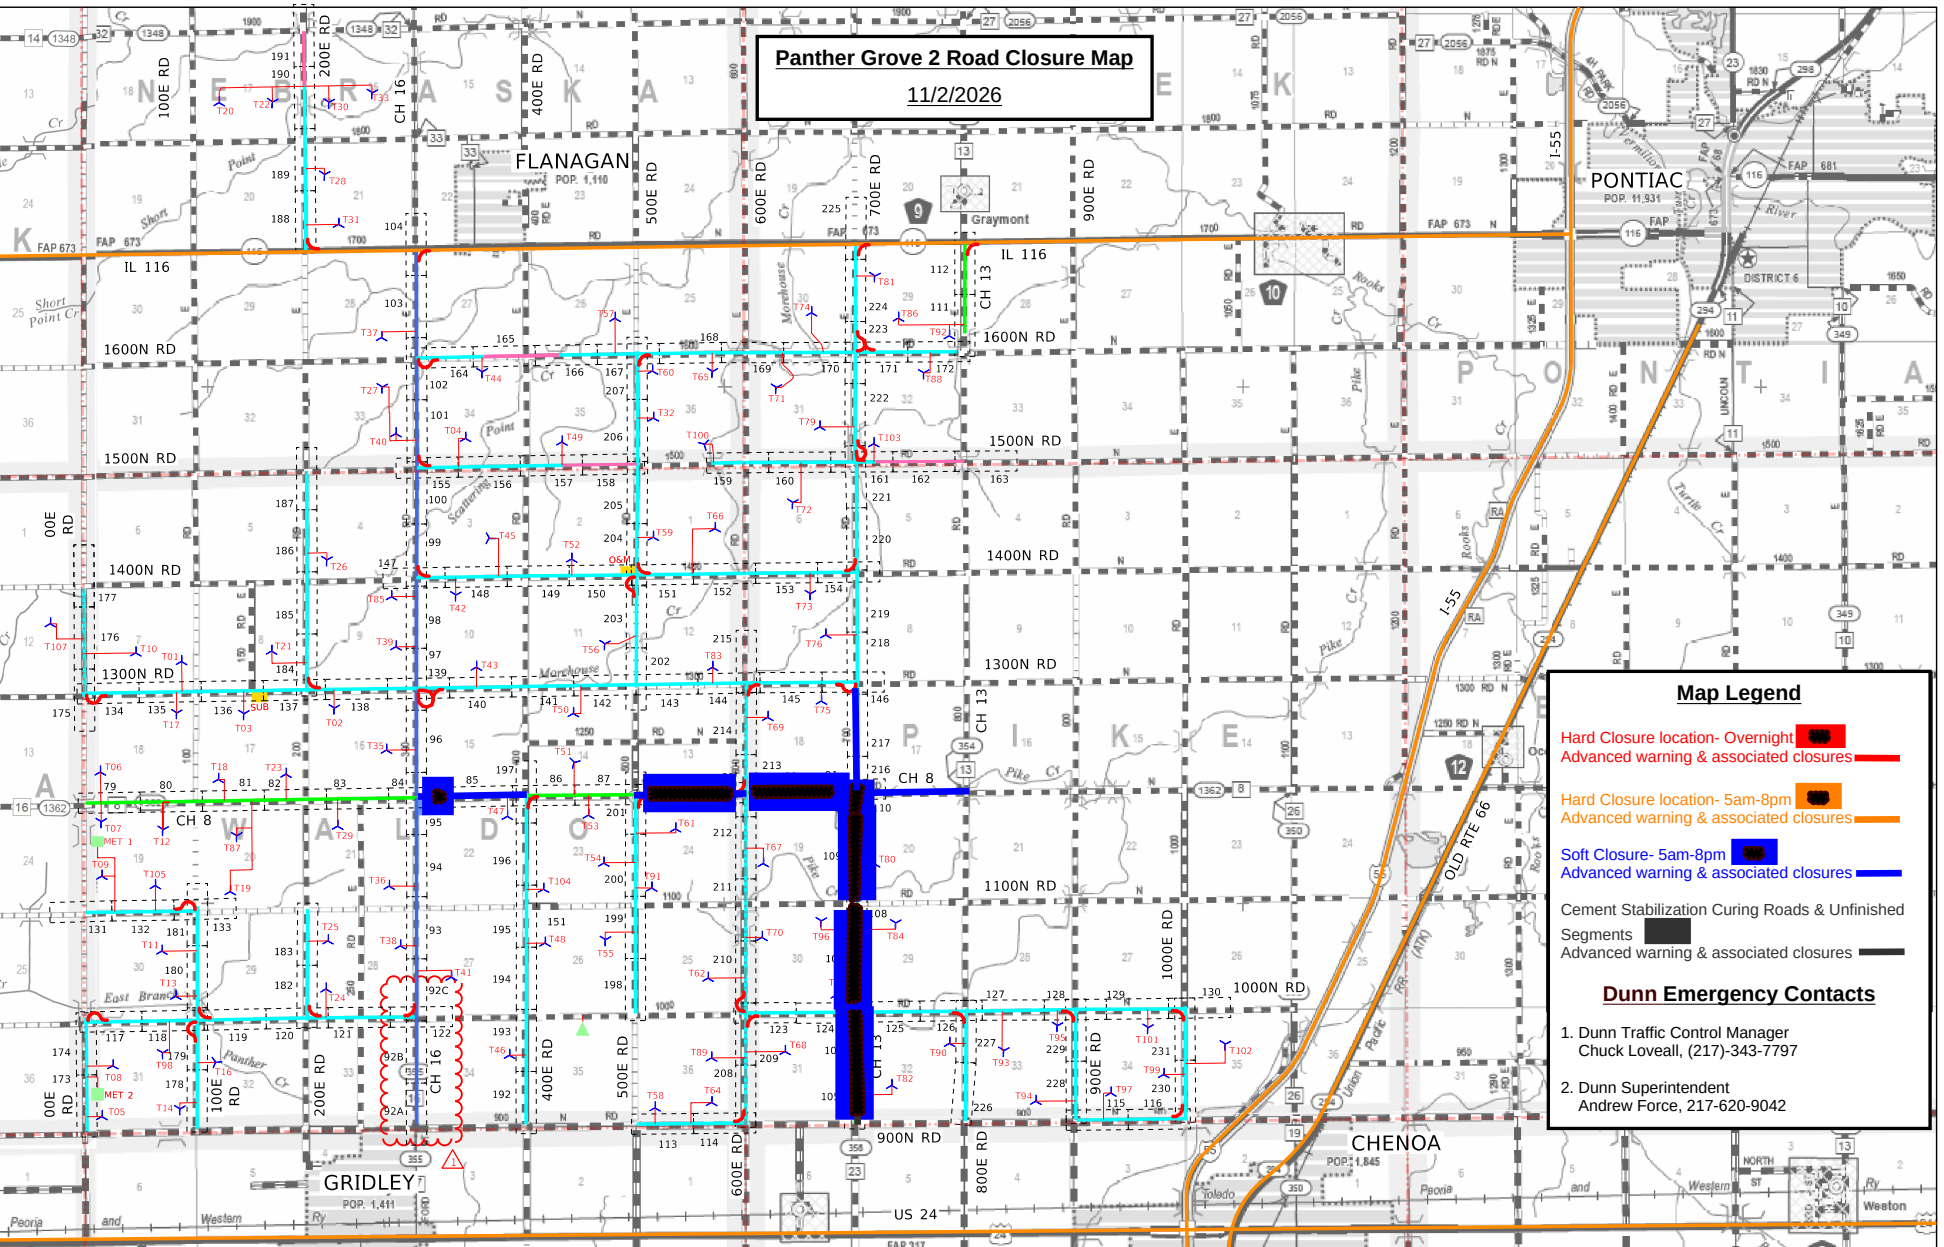
Panther Grove 2 Road Closure Map
11/2/2026
Map Legend
Hard Closure location- Overnight
Advanced warning & associated closures
Hard Closure location- 5am-8pm
Advanced warning & associated closures
Soft Closure- 5am-8pm
Advanced warning & associated closures
Cement Stabilization Curing Roads & Unfinished Segments
Advanced warning & associated closures
Dunn Emergency Contacts
1. Dunn Traffic Control Manager
Chuck Loveall, (217)-343-7797
2. Dunn Superintendent
Andrew Force, 217-620-9042
FLANAGAN
POP. 1,110
PONTIAC
POP. 11,931
GRIDLEY
POP. 1,411
CHENOA
POP. 1,845
Graymont
IL 116
1600N RD
1500N RD
1400N RD
1300N RD
1100N RD
1000N RD
900N RD
100E RD
200E RD
400E RD
500E RD
600E RD
700E RD
800E RD
900E RD
CH 16
CH 13
CH 8
I-55
US 24
OLD RTE 66
DISTRICT 6
FAP 673
FAP 681

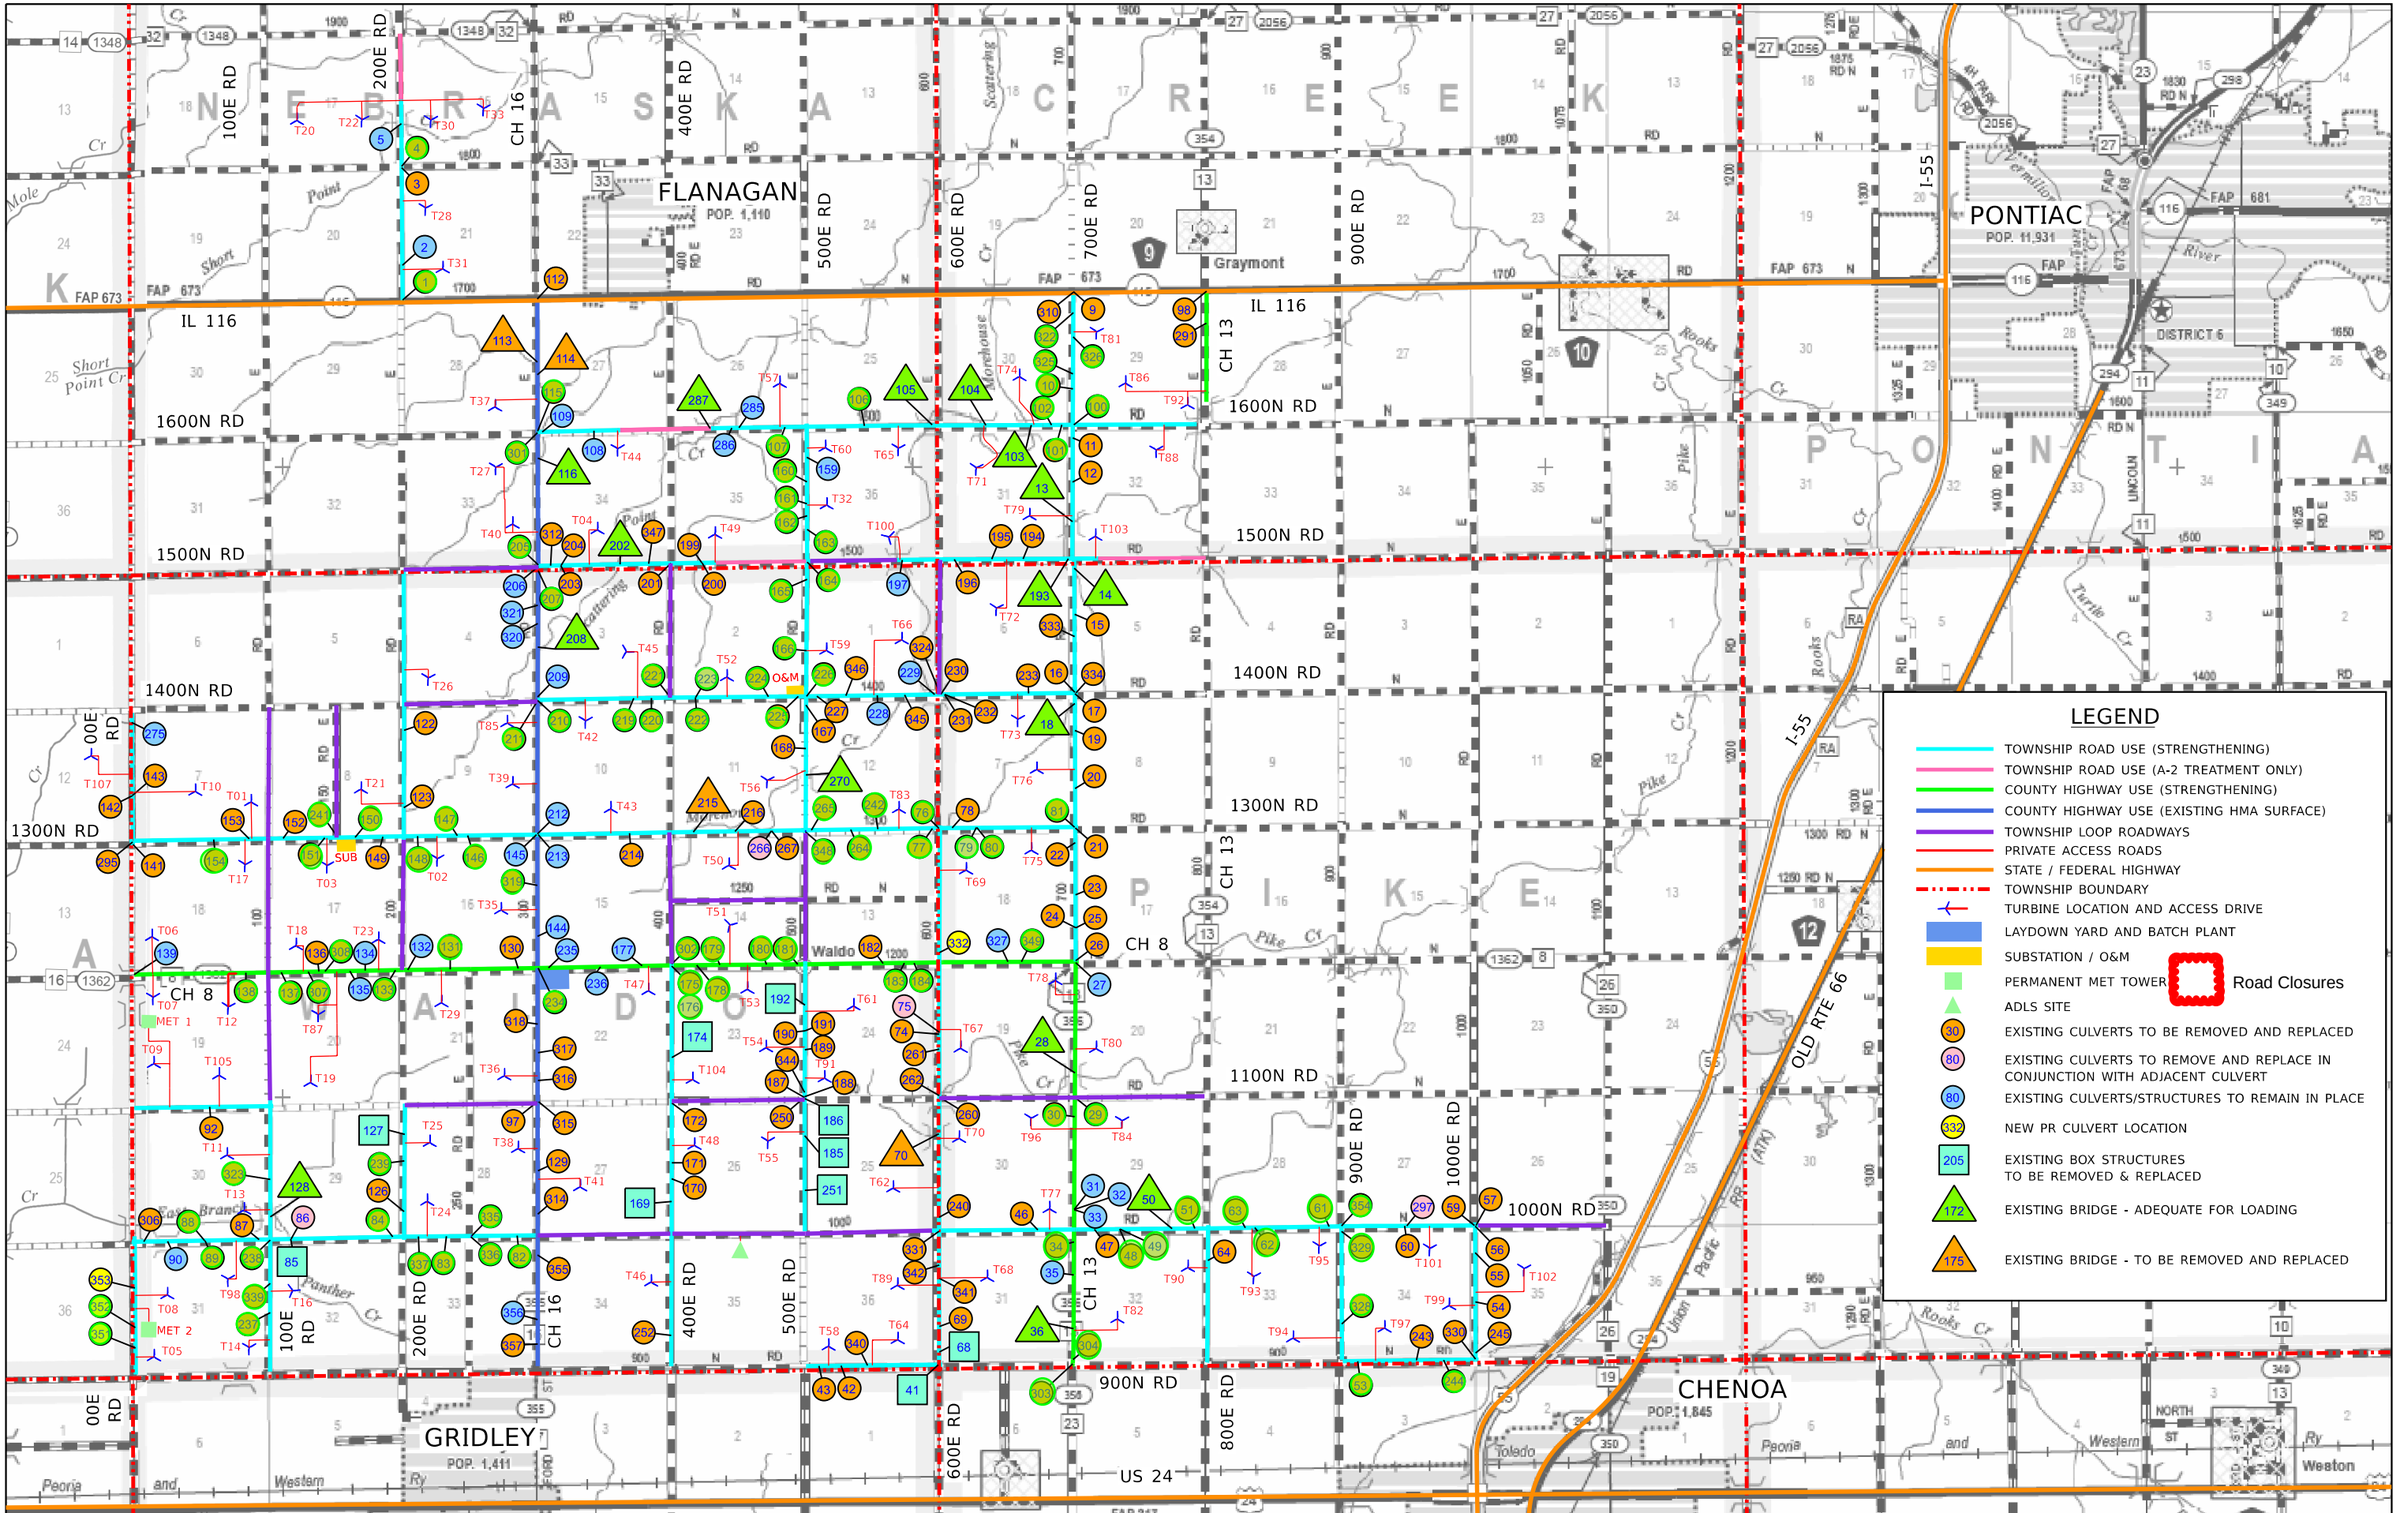

REV	DATE	DESCRIPTION
1	4/10/2026	REV 1
00	2/20/2026	IFC SUBMITTAL

DESIGNED - JDA
DRAWN - DRR/LNS
CHECKED - ML
DATE - 04/14/2026

PANTHER GROVE 2 WIND PROJECT
LIVINGSTON COUNTY, ILLINOIS

EXHIBIT A – PROJECT LAYOUT MAP (REVISION 1)

SCALE: N.T.S. | SHEET 1 OF 1 SHEETS | STA. TO STA.

Farnsworth GROUP
100 WALNUT ST #200
PEORIA, ILLINOIS 61602
(309) 689-9888 / Info@f-w.com

TOTAL SHEETS	SHEET NO.	REVISION NO.