Panther Grove 2

	21-Nov-26	Today
Daily Weather as of 7:00am	Sunny	Sunny
Low Temperature (F)	45	20
High Temperature (F)	63	42
Ground Wind Speed (MPH):	15 mph	13 mph
Precipitation (in)	0.0	2%
November Precip Total (In)	1.0	

Daily Safety Topics

Dress properly in layers

Recognize and prevent cold-related illnesses

Site Notes

Monday, November 23, 2026

WHITE CONSTRUCTION
a MasTec company

	ACTIVITY	LAST WORKING DAY Saturday, November 21, 2026 LOCATION(S)	TODAY Monday, November 23, 2026 LOCATION(S)	NEXT WORKING DAY Tuesday, November 24, 2026 LOCATION(S)
Misc	Misc.			
Public Roads	Strip Public Road Radii			
	Mowing			
	Stone Public Road Radii		P32 (1000N RD / CH 13 -- NW) P16 (1300N RD / 200E RD)	P32 (1000N RD / CH 13 -- NW) P16 (1300N RD / 200E RD)
Access Roads	Strip Access Road			
	Cement Stabilization			T09, MET Tower
	Stone Access Road			
	Strip Access Road Radii			
	Stone Access Road Radii		T53, T77	T53, T77
Foundations	Strip Sites			
	Geo-Piers			
	Excavate Foundations		T84	T82
	Mud Mat		T80	T96
	Rebar Delivery		T65	T57
	Rebar Bottom Mat		T65	T57
	Anchor Bolt Build		T02	T03
	Anchor Bolt Set		T65	T57
	Rebar Top Mat	T71		T65
	Pour Base	T86	T74	T71
	Rebar Pedestal	T92	T86	T74
	Form Pedestal		T92, T86	T74
	Pour Pedestal	T88	T92	T86
	Strip Pedestal			T81
	Backfill Foundation	T53, T51	T81, T88	T81, T88
	Crane Pad Subgrade	T53, T51	T81, T88	T81, T88
	Crane Pad Stabilization		T29, T23	
	Crane Pad Stone		T07, T12, T18	T06, T87, T19
	Set Load Spreader Plate			
	Set Grout Forms			

Quantity Tracking

QTY LAST WORKDAY	QTY TO DATE	UNIT	TOTAL QTY	% COMPLETE
	15	EA	35	42.9%
	13	EA	35	37.1%
	80468	LF	161120	49.9%
	79270.5	LF	161120	49.2%
	65954.5	LF	161120	40.9%
	64	EA	140	45.7%
	61	EA	140	43.6%
	53	EA	105	50.5%
	6	EA	14	42.9%
	46	EA	105	43.8%
	46	EA	105	43.8%
	33	EA	105	31.4%
	33	EA	105	31.4%
	41	EA	105	39.0%
	33	EA	105	31.4%
1	32	EA	105	30.5%
1	33	EA	105	31.4%
1	29	EA	105	27.6%
	30	EA	105	28.6%
1	31	EA	105	29.5%
	28	EA	105	26.7%
2	26	EA	105	24.8%
2	23	EA	105	21.9%
	18	EA	105	17.1%
	7	EA	105	6.7%
	0	EA	105	0.0%
	0	EA	105	0.0%

Site Information

Manpower

18	White Construction Management
45	White Construction Operators
25	White Construction Laborers
17	White Construction Ironworkers
0	White Construction Millwright
3	White Construction Electrician
15	Dunn Company
8	West Wind
0	Tobey Construction & Cartage
0	KVCC
6	Prairie Materials
19	JF Edwards
19	JF Edwards
5	Keeley
180	**Total**

Equipment

48	Pickup Trucks
3	Dozers
5	Skid Steers
0	Rollers
1	Graders
1	Cargo Trailers
0	Reclaimer Stabilizer
3	Excavators
1	Smooth Drum Roller
13	Trailers
2	Water Trucks
1	Sheepfoot roller
78	**Total**

Qty Executed	Completion Certificates
0/20	WTG Civil Works Completion
0/105	WTG Foundation Completion
0/105	WTG Mechanical Completion
0/20	Collection Circuit Mechanical Completion
0/1	Substation Mechanical Completion
0/1	Electrical Substantial Completion
0/1	O&M Building Substantial Completion
0/1	Final Completion

Plan of the Day (POD) Report

23-Nov-2026

PANTHER GROVE WIND ENERGY FACILITY

Weather Notes: Rain out on 10-15	LAST WORKING DAY		TODAY	NEXT WORKING DAY	2-Day Lookahead
	59° / 33°	Temp Range	43° / 29°	39° / 25°	44° / 31°
	86% | 0.38 in | 8 AM - 2 PM	Precipitation	None	None	10% | 0.18 in | 9 PM - 11 PM
	None | None	Lighting Risk	None | None	None | None	None | None
	None | 0% | None	Severe Forcast	None | 0% | None	None | 0% | None	None | 0% | None
	20.3	Max Wind	13	10	12.8
	34.4	Max Gust	28.2	20.8	24.2
(S) Start (C) Continue (F) Finish	Sunday, November 22, 2026		Monday, November 23, 2026	Tuesday, November 24, 2026	Wednesday, November 25, 2026
	LOCATION(S)		LOCATION(S)	LOCATION(S)	LOCATION(S)
	Road	Repening	Road	Repening	Road	Repening

Today's Notes

Active Cure	Date	Day	Cure		
CH8:CH16-400E	10/23	31	10/30		
N/A					
N/A					
N/A					
N/A					

Manpower	Scope	QTY
Dunn Company	Punchlish	6
Tobey's Constr.	Pipe Culvert	6
KVCC	HMA	4
Millennia	QC	0
Material Serv. Test.	QC	0
Beniach	Oil and Chip	0

Notes:

Box Culvert: In procurement

Pipe Culvert: Ongoing

Agg Widening: On hold

Profile Adj./Add Rock: On hold

Pulverization: on hold

Stabilization: on hold

Agg Surface: on hold

Oil and Chip: on hold

Earthwork: on hold

Seeding: on hold

HMA: On hold until IDOT permits are in place.

Punchlist: On going

Long Duration Road Closures

Short Duration Road Closures

- ☐ 00E:1300N-1400N 11/23/2026
- ☐ 00E-CH8-1300N 11/23/2026
- ☐ 700E:CH8-1300N 11/23/2026

		QTY Last Work Day	QTY Complete	Unit	Total QTY	% Complete	TODAY	NEXT WORKING DAY
Public Road Improvements	Box Culvert	0.0	1.0	EA	15.0	6.7%		
	Pipe Culvert	0.0	118.0	EA	222.0	53.2%	C 26 Closeout C 143 Place Pipe C 142 Place Pipe C 141	C 26 Closeout C 143 Place Pipe C 142 Place Pipe C 141
	Aggregate Widening	0.0	23.0	Mi	75.0	30.7%		
	Prof. Adj.	0.0	12.0	EA				
	Pulverization	0.0	23.5	Mi	75.0	31.3%		
	Stabilization	0.0	23.5	Mi	75.0	31.3%		
	Agg Surface	0.0	23.5	Mi	75.0	31.3%		
	Oil and Chip	0.0	23.5	Mi	75.0	31.3%		
	Earthwork	0.0	23.5	Mi	75.0	31.3%		
	Seeding	0.0	23.5	Mi	75.0	31.3%		
	Punchlist	0.0	23.5	Mi	75.0	31.3%		
	HMA	0.0	7.0	EA	17.0	41.2%		
	Maintenance							
	M120 Cold Patch Install	0.0	0.0	EA	17.0			
Site	Crane Pad	0.0	15.0	EA	109.0	13.8%		
	Access Road	0.0	43.0	EA	109.0	39.4%		


		Panther Grove II Wind Project			Substation				
Activity	Friday, November 20, 2026	Monday, November 23, 2026	Tuesday, November 24, 2026	Quantity Completed Yesterday	Complete To Date	Remaining	Unit	Quantity To Be Complete	% Complete
Yard / Receiving									
Substation									
T-Line									
T-Line Foundations	Set up at P52, and P54, waiting on approval for CMPs	If approved, install CMPs for P52 and P54	Drill and pour P52		15	7	ea.	22	68.2%
Foundations	Installed fabric, pea gravel, and drain for north mpt	Finish prepping for north mpt liner, install fabric, drain, and pea gravel for south mpt	Install liner on north mpt			0	ea.		#DIV/0!
Below Grade Conduit			Install conduit in north mpt liner			0	ft		#DIV/0!
Below Grade Grounding					160	-160	ft		#DIV/0!
Trenwa						0	Sections		#DIV/0!
Steel						0	ea.		#DIV/0!
Equipment set						0	ea.		#DIV/0!
Control House						1	ea.		#DIV/0!
Control Cable Pull						0	ft.		#DIV/0!
Control House Terminations						0	ea.		#DIV/0!
Field Terminations						0	ea.		#DIV/0!
MPT						0	ea.		#DIV/0!
Bus						0	ft.		#DIV/0!
Jumpers						0	Sets		#DIV/0!
Testing						0	ea.		#DIV/0!
Switches						0	ea.		#DIV/0!
Insulators						0	ea.		#DIV/0!
Arrestors						0	ea.		#DIV/0!
Fuse Cutout						0	ea.		#DIV/0!
Fence						0	ft.		#DIV/0!
Lights						0	ea.		#DIV/0!
Misc.						0	ea.		#DIV/0!

JF Edwards Man Power		JF Edwards Equipment Onsite			General Notes:
Company	Quantity				
Management	2				
Craft					
Subcontractor					

Keeley Man Power		Equipment Onsite			General Notes:
Management	2	2 Excavators			
Craft	15	Roller			
Subcontractor		Compactor			
		2 Skid Steer			
		Drill Rig			
		Front Loader			

Panther Grove II Wind Project

Activity	Saturday, November 21, 2026	Monday, November 23, 2026	Tuesday, November 24, 2026	Quantity Completed Yesterday	Complete To Date	Remaining	Unit	Quantity To Be Complete	% Complete
Collection									
Misc.									
Bottom Ground	No Work	T65	T57	0	35	70	ea.	105	33.3%
Top Ground	No Work	T71	T65	0	34	71		105	32.38%
Conduit	No Work	T71	T65	0	34	71		105	32.38%
Directional Boring#1	No Work	2B-07, 3A-07	3B-07, 4A-07	0	40	256		296	13.51%
Trenching #1	T40 to 2BSP09	T40 to 2BSP10	T32 to T60	840	25920	732229		758149	3.42%
JF Edwards Man Power		**JF Edwards Equipment Onsite**			**General Notes:**				
20		Pick-up Truck							
		Trailer							
					General Notes:				

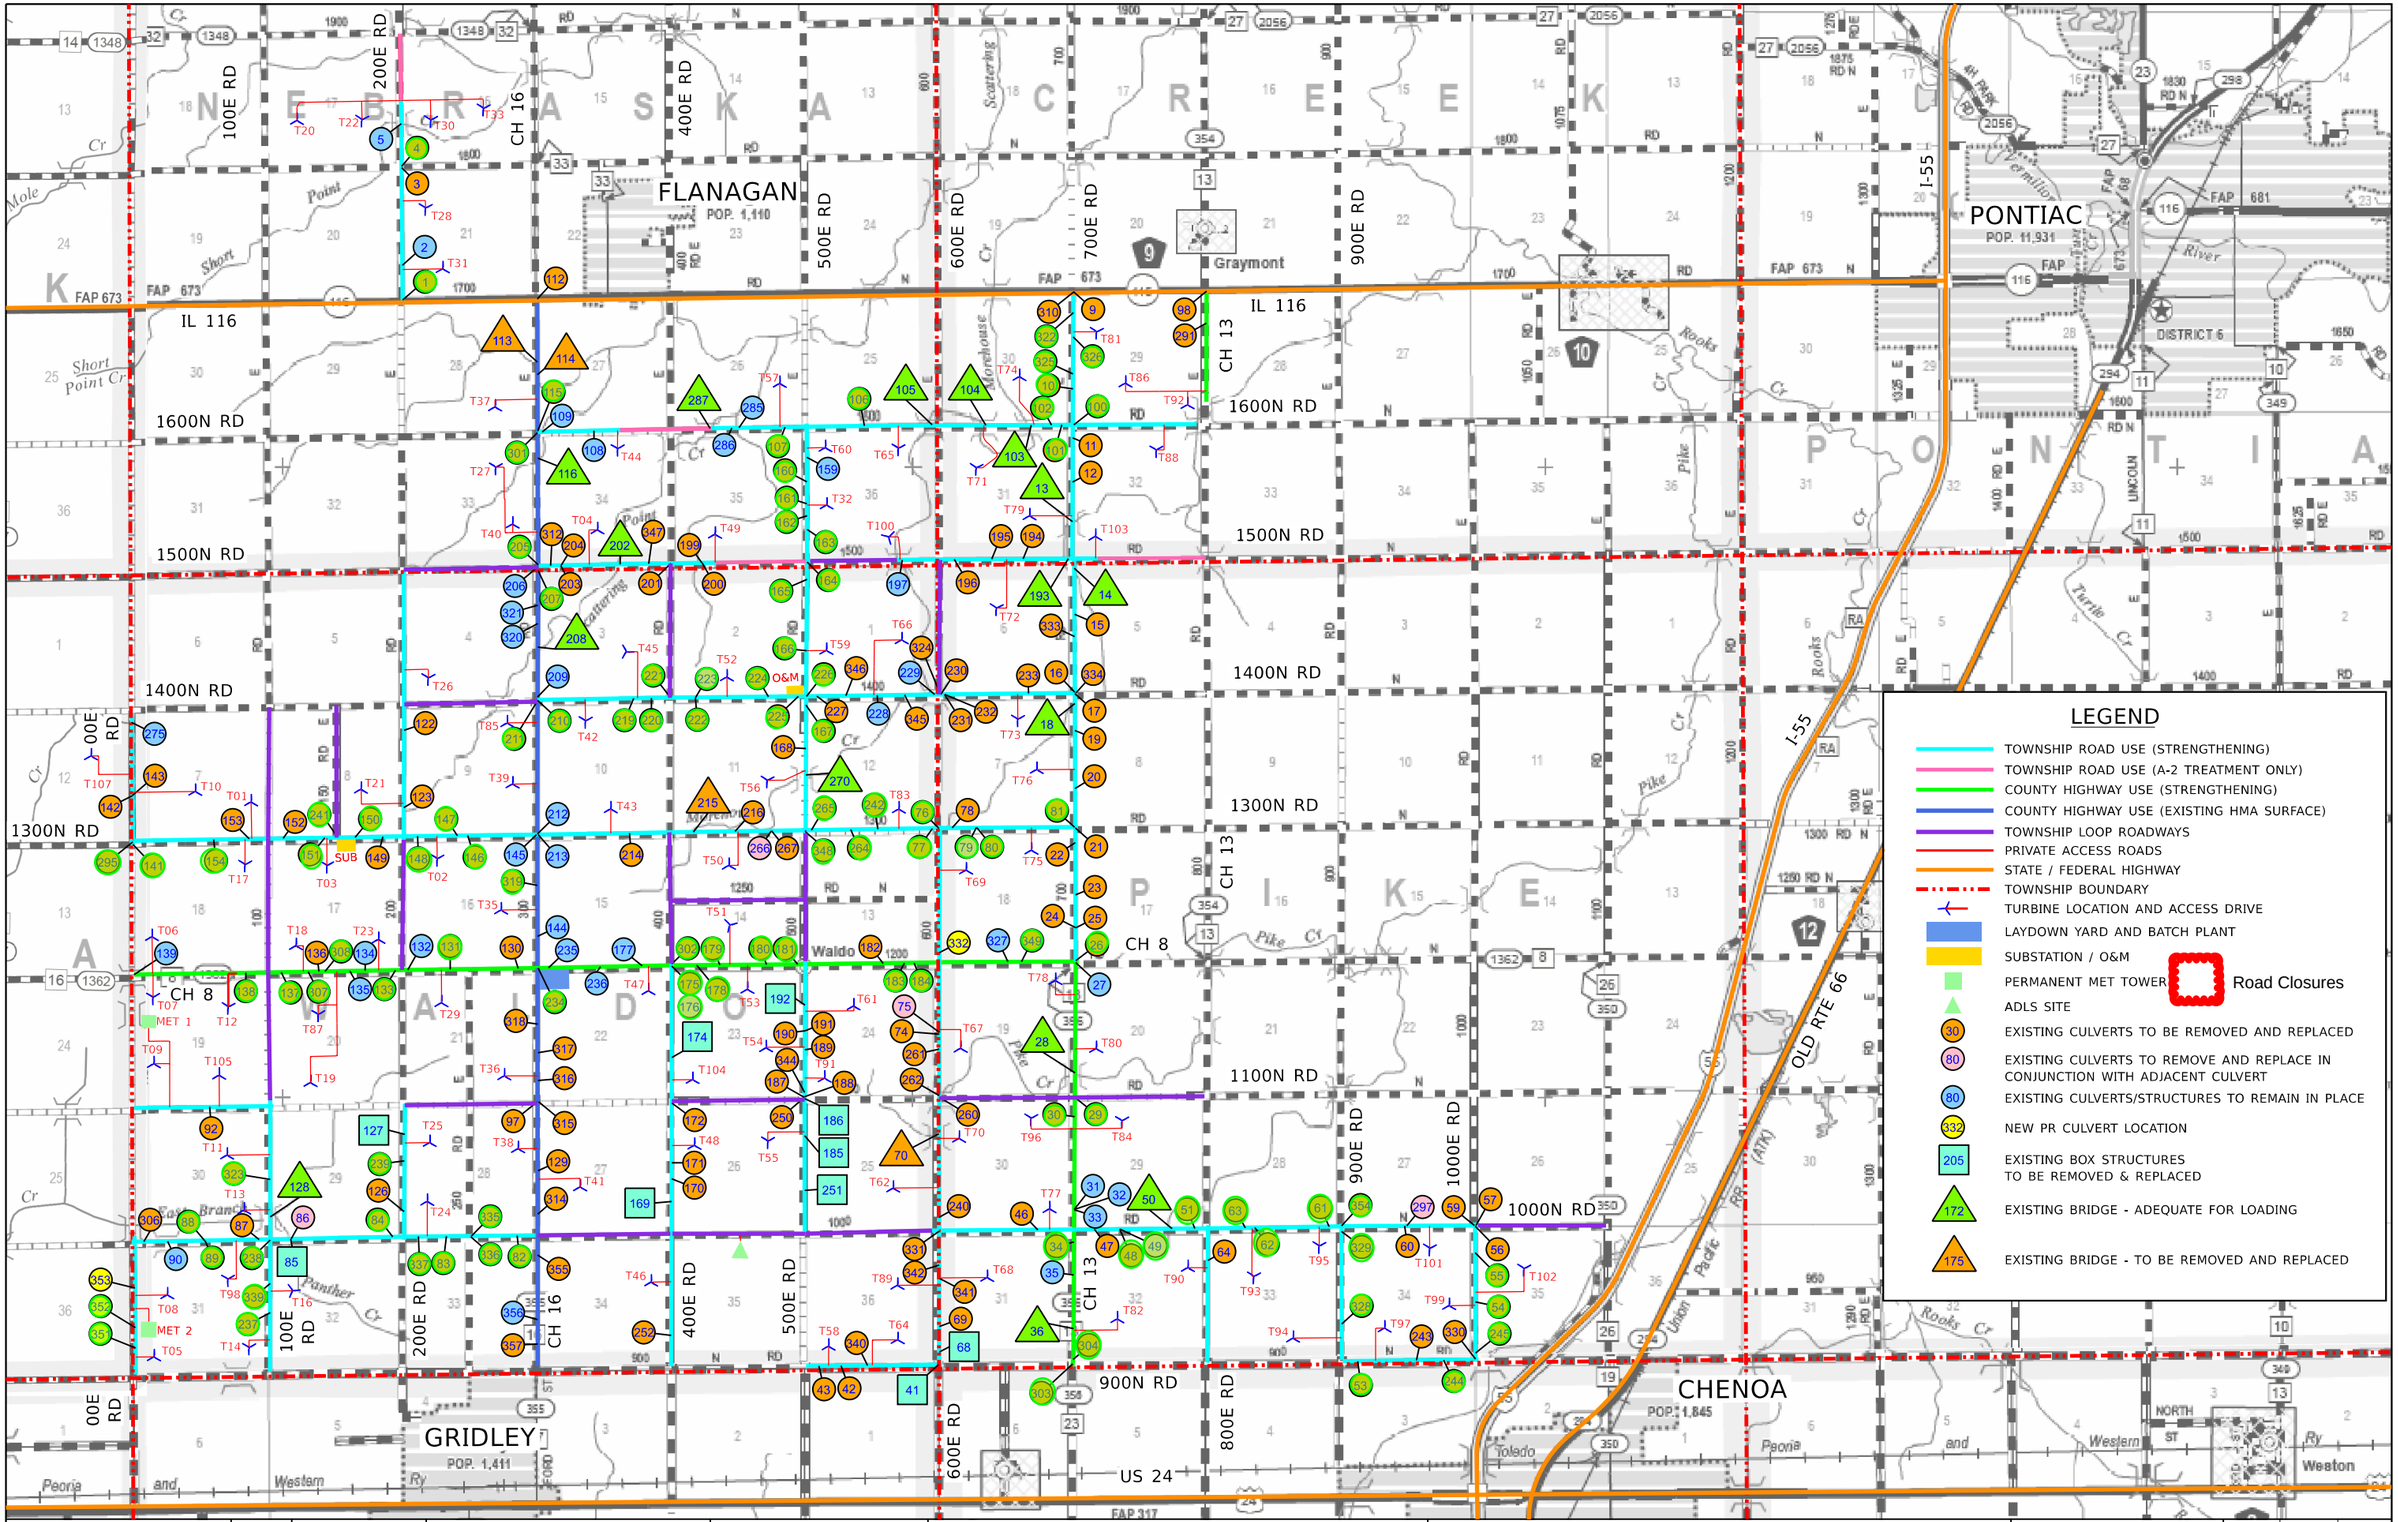

REV	DATE	DESCRIPTION
1	4/10/2026	REV 1
00	2/20/2026	IFC SUBMITTAL

DESIGNED - JDA
DRAWN - DRR/LNS
CHECKED - ML
DATE - 04/14/2026

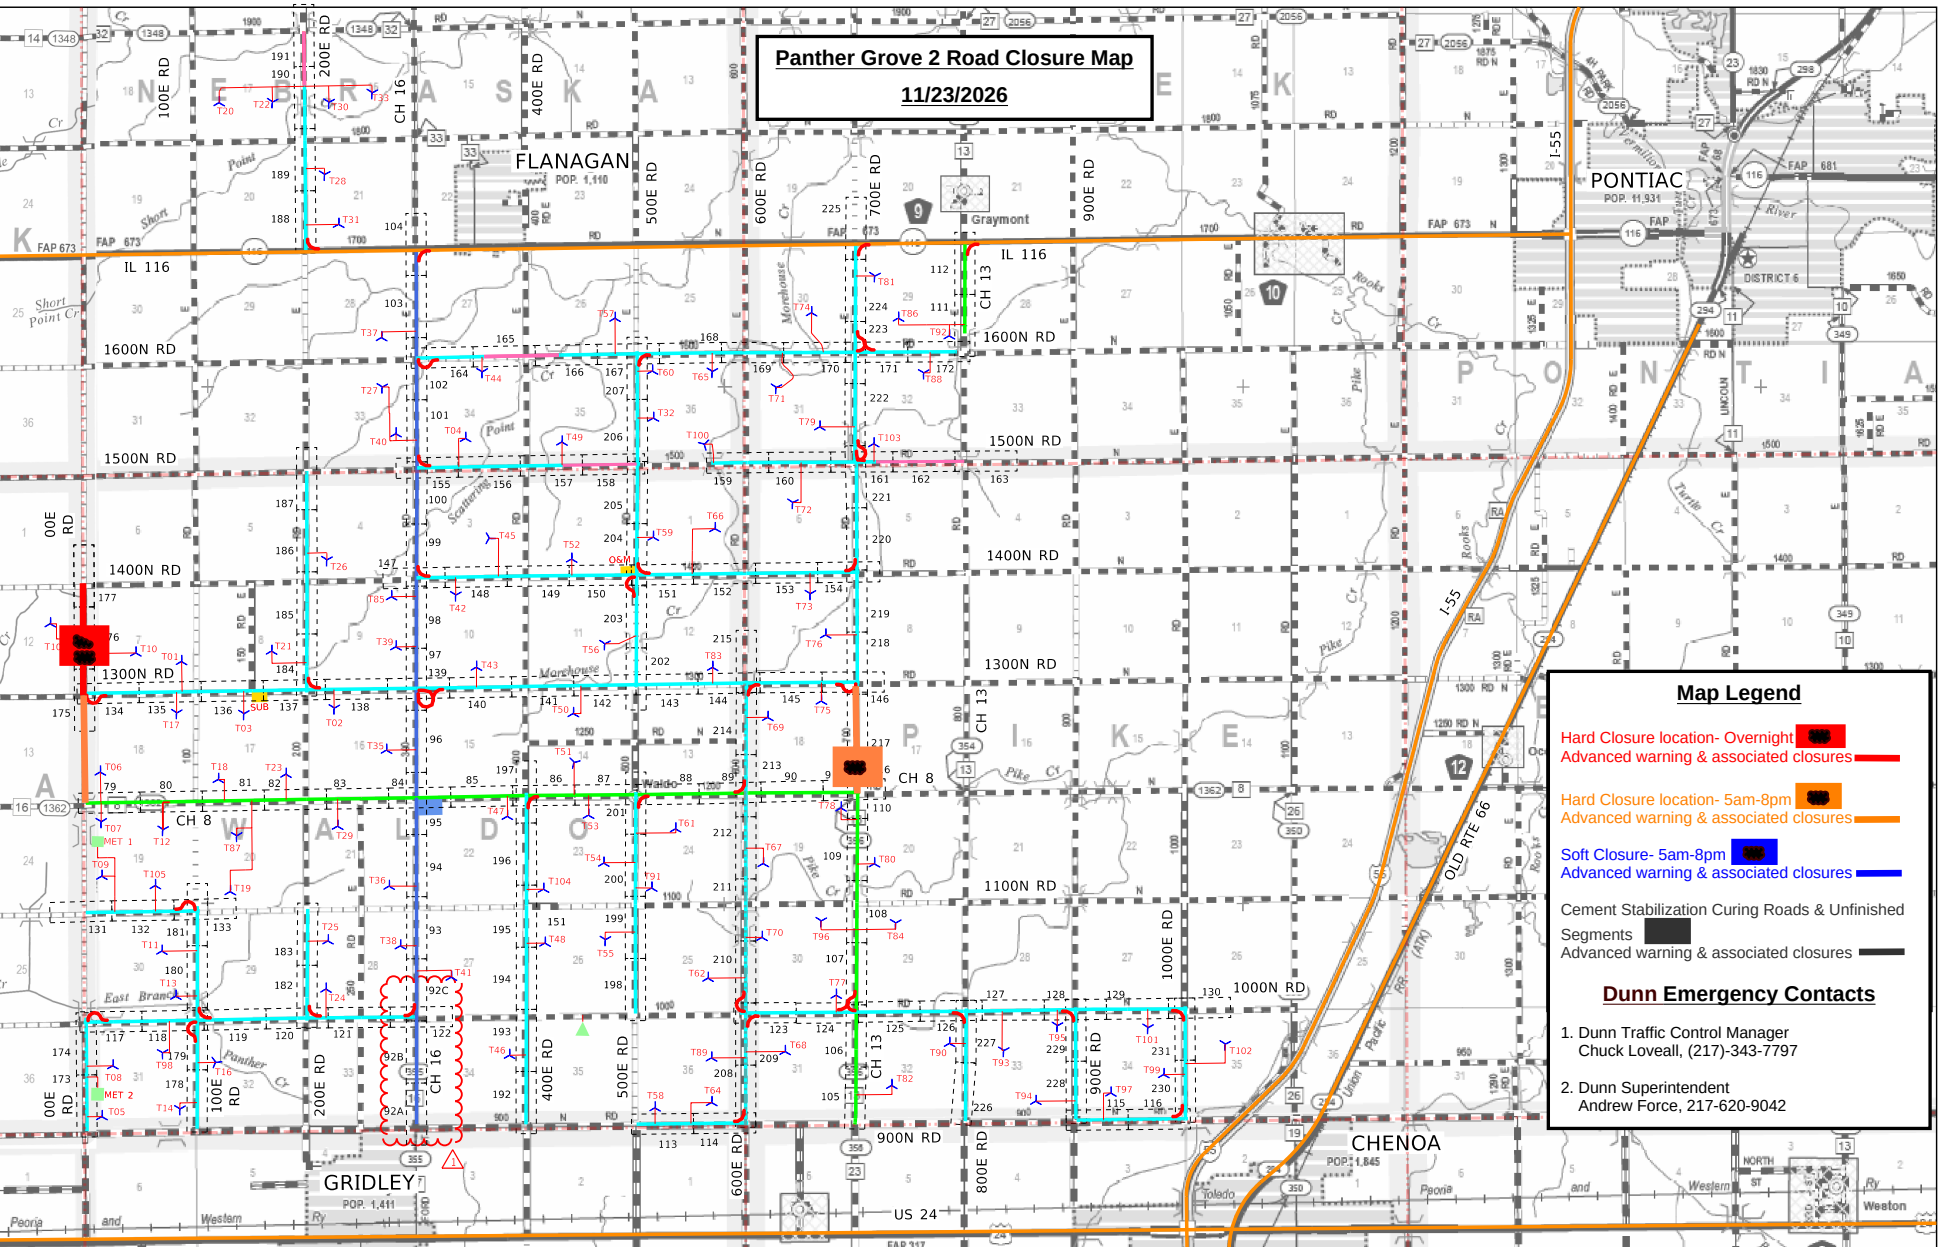
PANTHER GROVE 2 WIND PROJECT
LIVINGSTON COUNTY, ILLINOIS

EXHIBIT A – PROJECT LAYOUT MAP (REVISION 1)

SCALE: N.T.S. | SHEET 1 OF 1 SHEETS | STA. | TO STA.

Farnsworth GROUP
100 WALNUT ST #200
PEORIA, ILLINOIS 61602
(309) 689-9888 / Info@f-w.com

TOTAL SHEETS	SHEET NO.	REVISION NO.


Panther Grove 2 Road Closure Map
11/23/2026
FLANAGAN
POP. 1,110
GRIDLEY
POP. 1,411
CHENOA
POP. 1,845
PONTIAC
POP. 11,931
Graymont
IL 116
1600N RD
1500N RD
1400N RD
1300N RD
1100N RD
1000N RD
900N RD
100E RD
200E RD
400E RD
500E RD
600E RD
700E RD
800E RD
900E RD
CH 16
CH 13
CH 8
I-55
US 24
OLD RTE 66
Map Legend
Hard Closure location- Overnight
Advanced warning & associated closures
Hard Closure location- 5am-8pm
Advanced warning & associated closures
Soft Closure- 5am-8pm
Advanced warning & associated closures
Cement Stabilization Curing Roads & Unfinished Segments
Advanced warning & associated closures
Dunn Emergency Contacts
1. Dunn Traffic Control Manager
Chuck Loveall, (217)-343-7797
2. Dunn Superintendent
Andrew Force, 217-620-9042