Panther Grove 2

	24-Nov-26	Today
Daily Weather as of 7:00am	Clear	Clear
Low Temperature (F)	25	35
High Temperature (F)	41	42
Ground Wind Speed (MPH):	6 mph	14 mph
Precipitation (in)	0.0	13%
November Precip Total (In)	1.0	

Daily Safety Topics

Stay focus- It can be easy for our team members to get distracted. Please plan your work, ensure controls are in place, and look out for each other so everyone can return home safely to their families this week

Upcoming Holiday- With this being the last day of work let's keep our heads where our feet are. Take the time to refocus if we get in a rush and try to do housekeeping so that we aren't rushing.

Site Notes

Wednesday, November 25, 2026

	ACTIVITY	LAST WORKING DAY Tuesday, November 24, 2026 LOCATION(S)	TODAY Wednesday, November 25, 2026 LOCATION(S)	NEXT WORKING DAY Monday, November 30, 2026 LOCATION(S)	QTY LAST WORKDAY	QTY TO DATE	UNIT	TOTAL QTY	% COMPLETE
Misc	Misc.								
Public Roads	Strip Public Road Radii					16	EA	35	45.7%
	Mowing								
	Stone Public Road Radii					16	EA	35	45.7%
Access Roads	Strip Access Road					84986	LF	161120	52.7%
	Cement Stabilization					84986	LF	161120	52.7%
	Stone Access Road	MET 1	T09		2,253	84986	LF	161120	52.7%
	Strip Access Road Radii					72	EA	140	51.4%
	Stone Access Road Radii	T53 Additonal Work Completed				71	EA	140	50.7%
Foundations	Strip Sites					53	EA	105	50.5%
	Geo-Piers					6	EA	14	42.9%
	Excavate Foundations	T82			1	50	EA	105	47.6%
	Mud Mat			T96		47	EA	105	44.8%
	Rebar Delivery	T57	T60	T32, T60	1	37	EA	105	35.2%
	Rebar Bottom Mat	T57	T60	T32, T60	1	37	EA	105	35.2%
	Anchor Bolt Build	T03	T78	T80	1	44	EA	105	41.9%
	Anchor Bolt Set	T57	T60	T32, T60	1	37	EA	105	35.2%
	Rebar Top Mat	T57	T60	T32, T60	1	36	EA	105	34.3%
	Pour Base	T71		T65	1	35	EA	105	33.3%
	Rebar Pedestal	T74		T71	1	34	EA	105	32.4%
	Form Pedestal	T74		T71	1	34	EA	105	32.4%
	Pour Pedestal	T86		T74	1	33	EA	105	31.4%
	Strip Pedestal		T92	T86		31	EA	105	29.5%
	Backfill Foundation	T81	T88, T92	T88, T92	1	30	EA	105	28.6%
	Crane Pad Subgrade	T81	T88, T92	T88, T92	1	30	EA	105	28.6%
	Crane Pad Stabilization	T47, T51, T53			3	24	EA	105	22.9%
	Crane Pad Stone			T07, T06, T12		14	EA	105	13.3%
	Set Load Spreader Plate					0	EA	105	0.0%
	Set Grout Forms					0	EA	105	0.0%

Quantity Tracking

Site Information

Manpower

17	White Construction Management
45	White Construction Operators
25	White Construction Laborers
17	White Construction Ironworkers
0	White Construction Millwright
3	White Construction Electrician
15	Dunn Company
8	West Wind
0	Tobey Construction & Cartage
0	KVCC
6	Prairie Materials
19	JF Edwards
19	JF Edwards
5	Keeley
179	**Total**

Equipment

48	Pickup Trucks
3	Dozers
5	Skid Steers
0	Rollers
1	Graders
1	Cargo Trailers
0	Reclaimer Stabilizer
3	Excavators
1	Smooth Drum Roller
13	Trailers
2	Water Trucks
1	Sheepfoot roller
78	**Total**

Qty Executed	Completion Certificates
0/20	WTG Civil Works Completion
0/105	WTG Foundation Completion
0/105	WTG Mechanical Completion
0/20	Collection Circuit Mechanical Completion
0/1	Substation Mechanical Completion
0/1	Electrical Substantial Completion
0/1	O&M Building Substantial Completion
0/1	Final Completion

Plan of the Day (POD) Report

25-Nov-2026

PANTHER GROVE WIND ENERGY FACILITY

Weather Notes: Rain out on 10-15	LAST WORKING DAY	TODAY	NEXT WORKING DAY	2-Day Lookahead
	39° / 25° Temp Range	44° / 31° Temp Range	42° / 37° Temp Range	48° / 41° Temp Range
	None Precipitation	10% | 0.18 in | 9 PM - 11 PM Precipitation	10% | 0.93 in | 12 AM - 11 PM Precipitation	4% | 0.64 in | 12 AM - 12 PM Precipitation
	None | None Lighting Risk	None | None Lighting Risk	None | None Lighting Risk	None | None Lighting Risk
	None | 0% | None Severe Forcast	None | 0% | None Severe Forcast	None | 0% | None Severe Forcast	None | 0% | None Severe Forcast
	10 Max Wind	12.8 Max Wind	11.4 Max Wind	11 Max Wind
	20.8 Max Gust	24.2 Max Gust	22.4 Max Gust	20.8 Max Gust
(S) Start (C) Continue (F) Finish	Tuesday, November 24, 2026	Wednesday, November 25, 2026	Thursday, November 26, 2026	Friday, November 27, 2026
	LOCATION(S) Road / Repening	LOCATION(S) Road / Repening	LOCATION(S) Road / Repening	LOCATION(S) Road / Repening

Today's Notes

Active Cure	Date	Day	Cure		
CH8:CH16-400E	10/23	33	10/30		
N/A					
N/A					
N/A					
N/A					

Manpower	Scope	QTY
Dunn Company	Punchlish	6
Tobey's Constr.	Pipe Culvert	6
KVCC	HMA	4
Millennia	QC	0
Material Serv. Test.	QC	0
Beniach	Oil and Chip	0

Notes:

Box Culvert: In procurement

Pipe Culvert: Ongoing

Agg Widening: On hold

Profile Adj./Add Rock: On hold

Pulverization: on hold

Stabilization: on hold

Agg Surface: on hold

Oil and Chip: on hold

Earthwork: on hold

Seeding: on hold

HMA: On hold until IDOT permits are in place.

Punchlist: On going

Long Duration Road Closures

Short Duration Road Closures

- ☐ 00E:1300N-1400N 11/23/2026
- ☐ 00E-CH8-1300N 11/23/2026
- ☐ 700E:CH8-1300N 11/23/2026

		QTY Last Work Day	QTY Complete	Unit	Total QTY	% Complete	TODAY	NEXT WORKING DAY	2-Day Lookahead
Public Road Improvements	Box Culvert	0.0	1.0	EA	15.0	6.7%			
	Pipe Culvert	0.0	118.0	EA	222.0	53.2%	C 26 Closeout C 143 Pour C 142 Pour C 141 Closeout		
	Aggregate Widening	0.0	23.0	Mi	75.0	30.7%			
	Prof. Adj.	0.0	12.0	EA					
	Pulverization	0.0	23.5	Mi	75.0	31.3%			
	Stabilization	0.0	23.5	Mi	75.0	31.3%			
	Agg Surface	0.0	23.5	Mi	75.0	31.3%			
	Oil and Chip	0.0	23.5	Mi	75.0	31.3%			
	Earthwork	0.0	23.5	Mi	75.0	31.3%			
	Seeding	0.0	23.5	Mi	75.0	31.3%			
	Punchlist	0.0	23.5	Mi	75.0	31.3%			
	HMA	0.0	7.0	EA	17.0	41.2%			
	Maintenance								
	M120 Cold Patch Install	0.0	0.0	EA	17.0				
Site	Crane Pad	0.0	15.0	EA	109.0	13.8%			
	Access Road	0.0	43.0	EA	109.0	39.4%			

C 26 Closeout
C 143 Place Pipe
C 142 Place Pipe
C 141

		Panther Grove II Wind Project				***Substation***			
Activity	***Tuesday, November 24, 2026***	***Wednesday, November 25, 2026***	***Monday, November 30, 2026***	**Quantity Completed Yesterday**	**Complete To Date**	**Remaining**	**Unit**	**Quantity To Be Complete**	**% Complete**
Yard / Receiving									
			Substation						
T-Line									
T-Line Foundations	Built rebar at P62 and P64	Build rebar at P70 and P78	Potentially drill and pour P52		15	7	ea.	22	68.2%
Foundations	Finished liner in north and south mpts		Rock mpt liners			0	ea.		#DIV/0!
Below Grade Conduit			Install conduit in north and south mpt liners			0	ft		#DIV/0!
Below Grade Grounding					160	-160	ft		#DIV/0!
Trenwa						0	Sections		#DIV/0!
Steel						0	ea.		#DIV/0!
Equipment set						0	ea.		#DIV/0!
Control House						1	ea.		#DIV/0!
Control Cable Pull						0	ft.		#DIV/0!
Control House Terminations						0	ea.		#DIV/0!
Field Terminations						0	ea.		#DIV/0!
MPT						0	ea.		#DIV/0!
Bus						0	ft.		#DIV/0!
Jumpers						0	Sets		#DIV/0!
Testing						0	ea.		#DIV/0!
Switches						0	ea.		#DIV/0!
Insulators						0	ea.		#DIV/0!
Arrestors						0	ea.		#DIV/0!
Fuse Cutout						0	ea.		#DIV/0!
Fence						0	ft.		#DIV/0!
Lights						0	ea.		#DIV/0!
Misc.	Installed drain and vault	Connect drain to vault and to south mpt, backfill drain				0	ea.		#DIV/0!

JF Edwards Man Power		**JF Edwards Equipment Onsite**			**General Notes:**	
Company	**Quantity**					
Management	2					
Craft						
Subcontractor						

Keeley Man Power		**Equipment Onsite**			**General Notes:**	
Management	2	2 Excavators				
Craft	15	Roller				
Subcontractor		Compactor				
		2 Skid Steer				
		Drill Rig				
		Front Loader				

Panther Grove II Wind Project

Activity	Tuesday, November 24, 2026	Monday, November 30, 2026	Tuesday, December 1, 2026	Quantity Completed Yesterday	Complete To Date	Remaining	Unit	Quantity To Be Complete	% Complete
Collection									
Misc.									
Bottom Ground	T57	T60	T32	1	37	68	ea.	105	35.2%
Top Ground	T65	T57	T60	1	36	69		105	34.29%
Conduit	T65	T57	T60	1	36	69		105	34.29%
Directional Boring#1		4B-04, 5A-04	OM-04, 3A-07	0	41	255		296	13.85%
Trenching #1	T39 to 4BSP04, 5ASP05 to 5ASP04	5ASP05 to 5ASP04	T39 to 4BSP03	3000	29498	728651		758149	3.89%
JF Edwards Man Power		**JF Edwards Equipment Onsite**			**General Notes:**				
20		Pick-up Truck							
		Trailer							
					General Notes:				

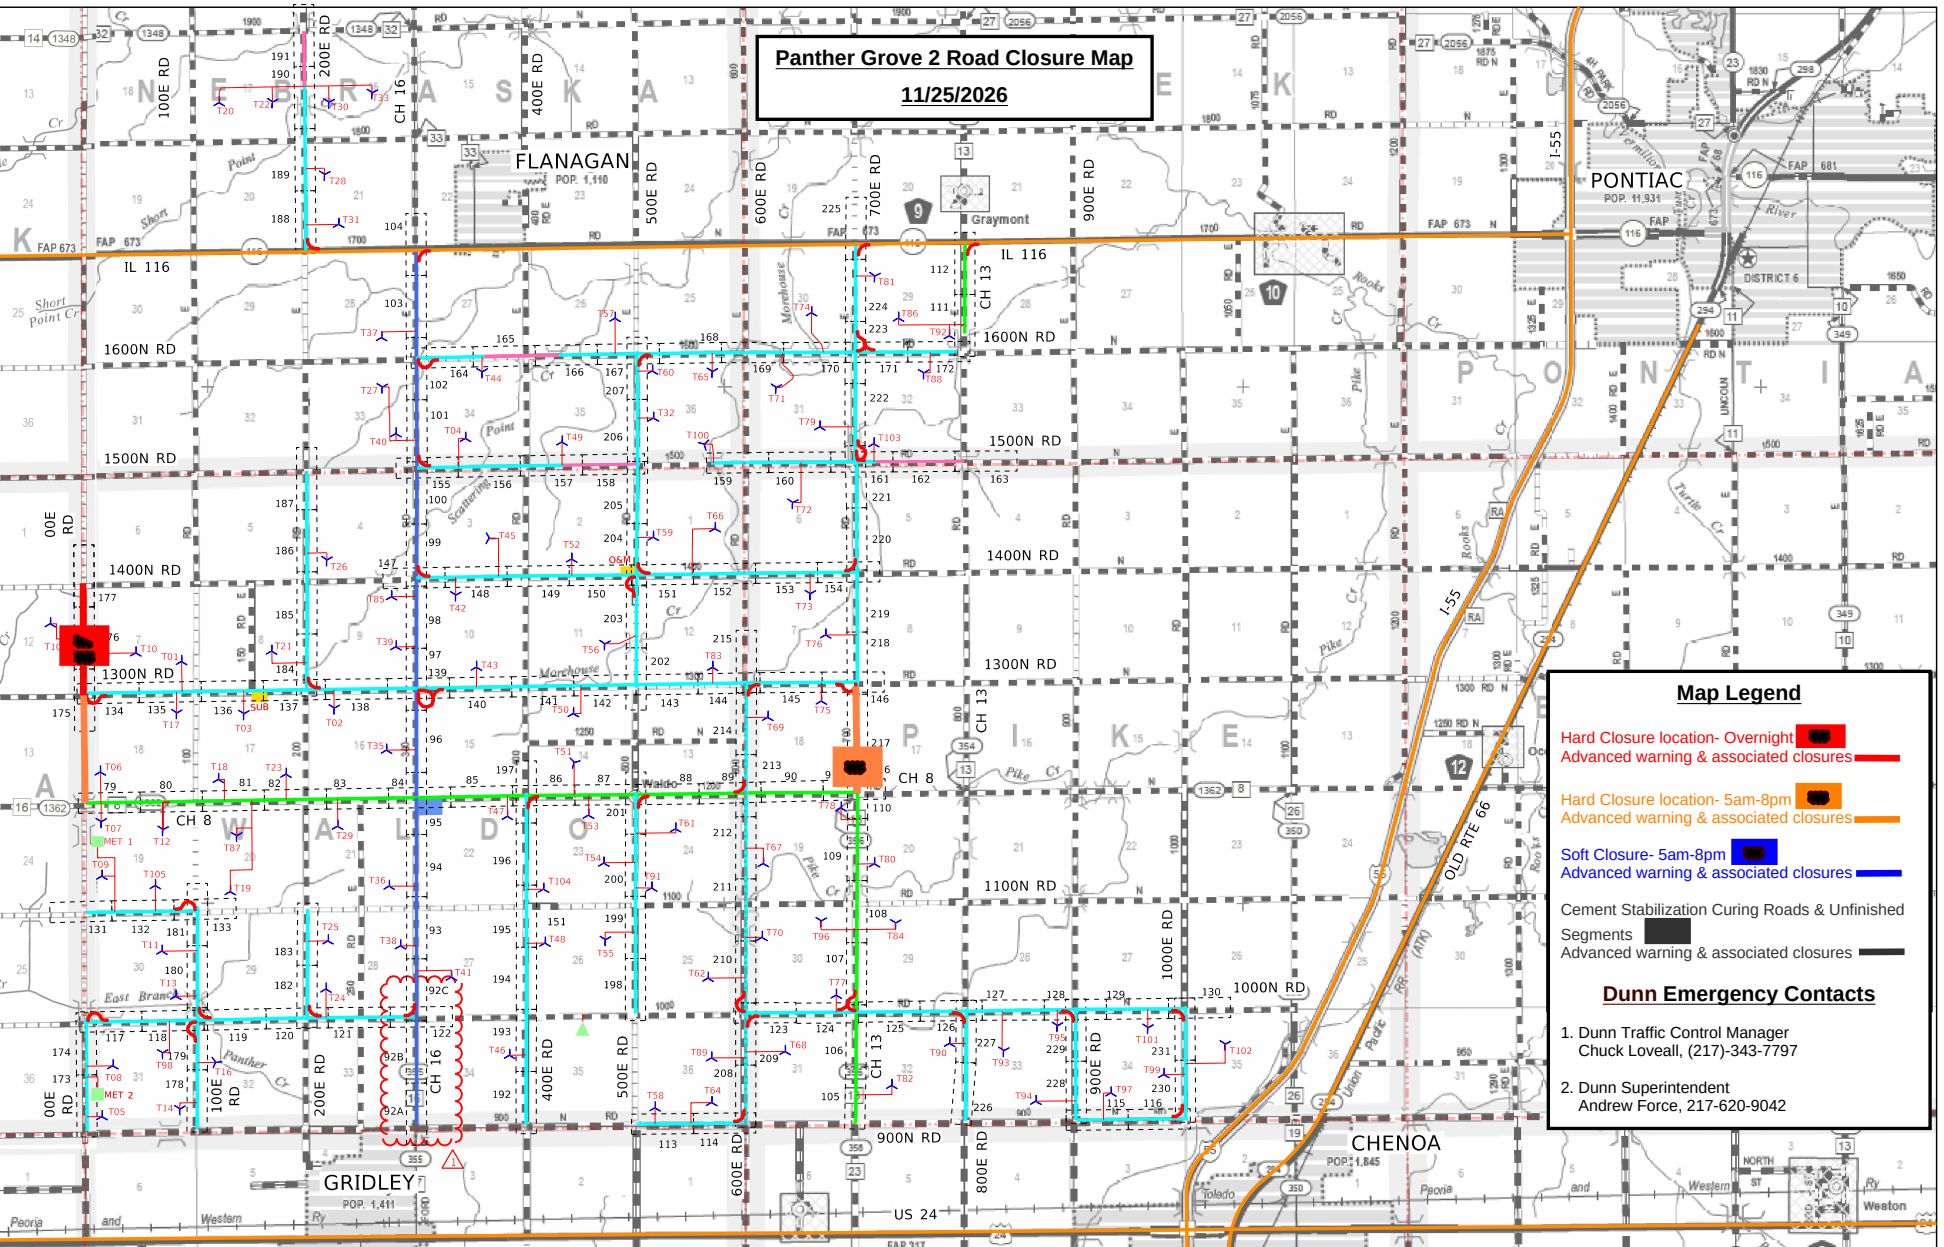
Panther Grove 2 Road Closure Map
11/25/2026
Map Legend
Hard Closure location- Overnight
Advanced warning & associated closures
Hard Closure location- 5am-8pm
Advanced warning & associated closures
Soft Closure- 5am-8pm
Advanced warning & associated closures
Cement Stabilization Curing Roads & Unfinished Segments
Advanced warning & associated closures
Dunn Emergency Contacts
1. Dunn Traffic Control Manager
Chuck Loveall, (217)-343-7797
2. Dunn Superintendent
Andrew Force, 217-620-9042
FLANAGAN
PONTIAC
GRIDLEY
CHENOA
Graymont
IL 116
CH 8
CH 13
CH 16
I-55
OLD RTE 66
US 24
1600N RD
1500N RD
1400N RD
1300N RD
1100N RD
1000N RD
900N RD
100E RD
200E RD
400E RD
500E RD
600E RD
700E RD
800E RD
900E RD
1000E RD

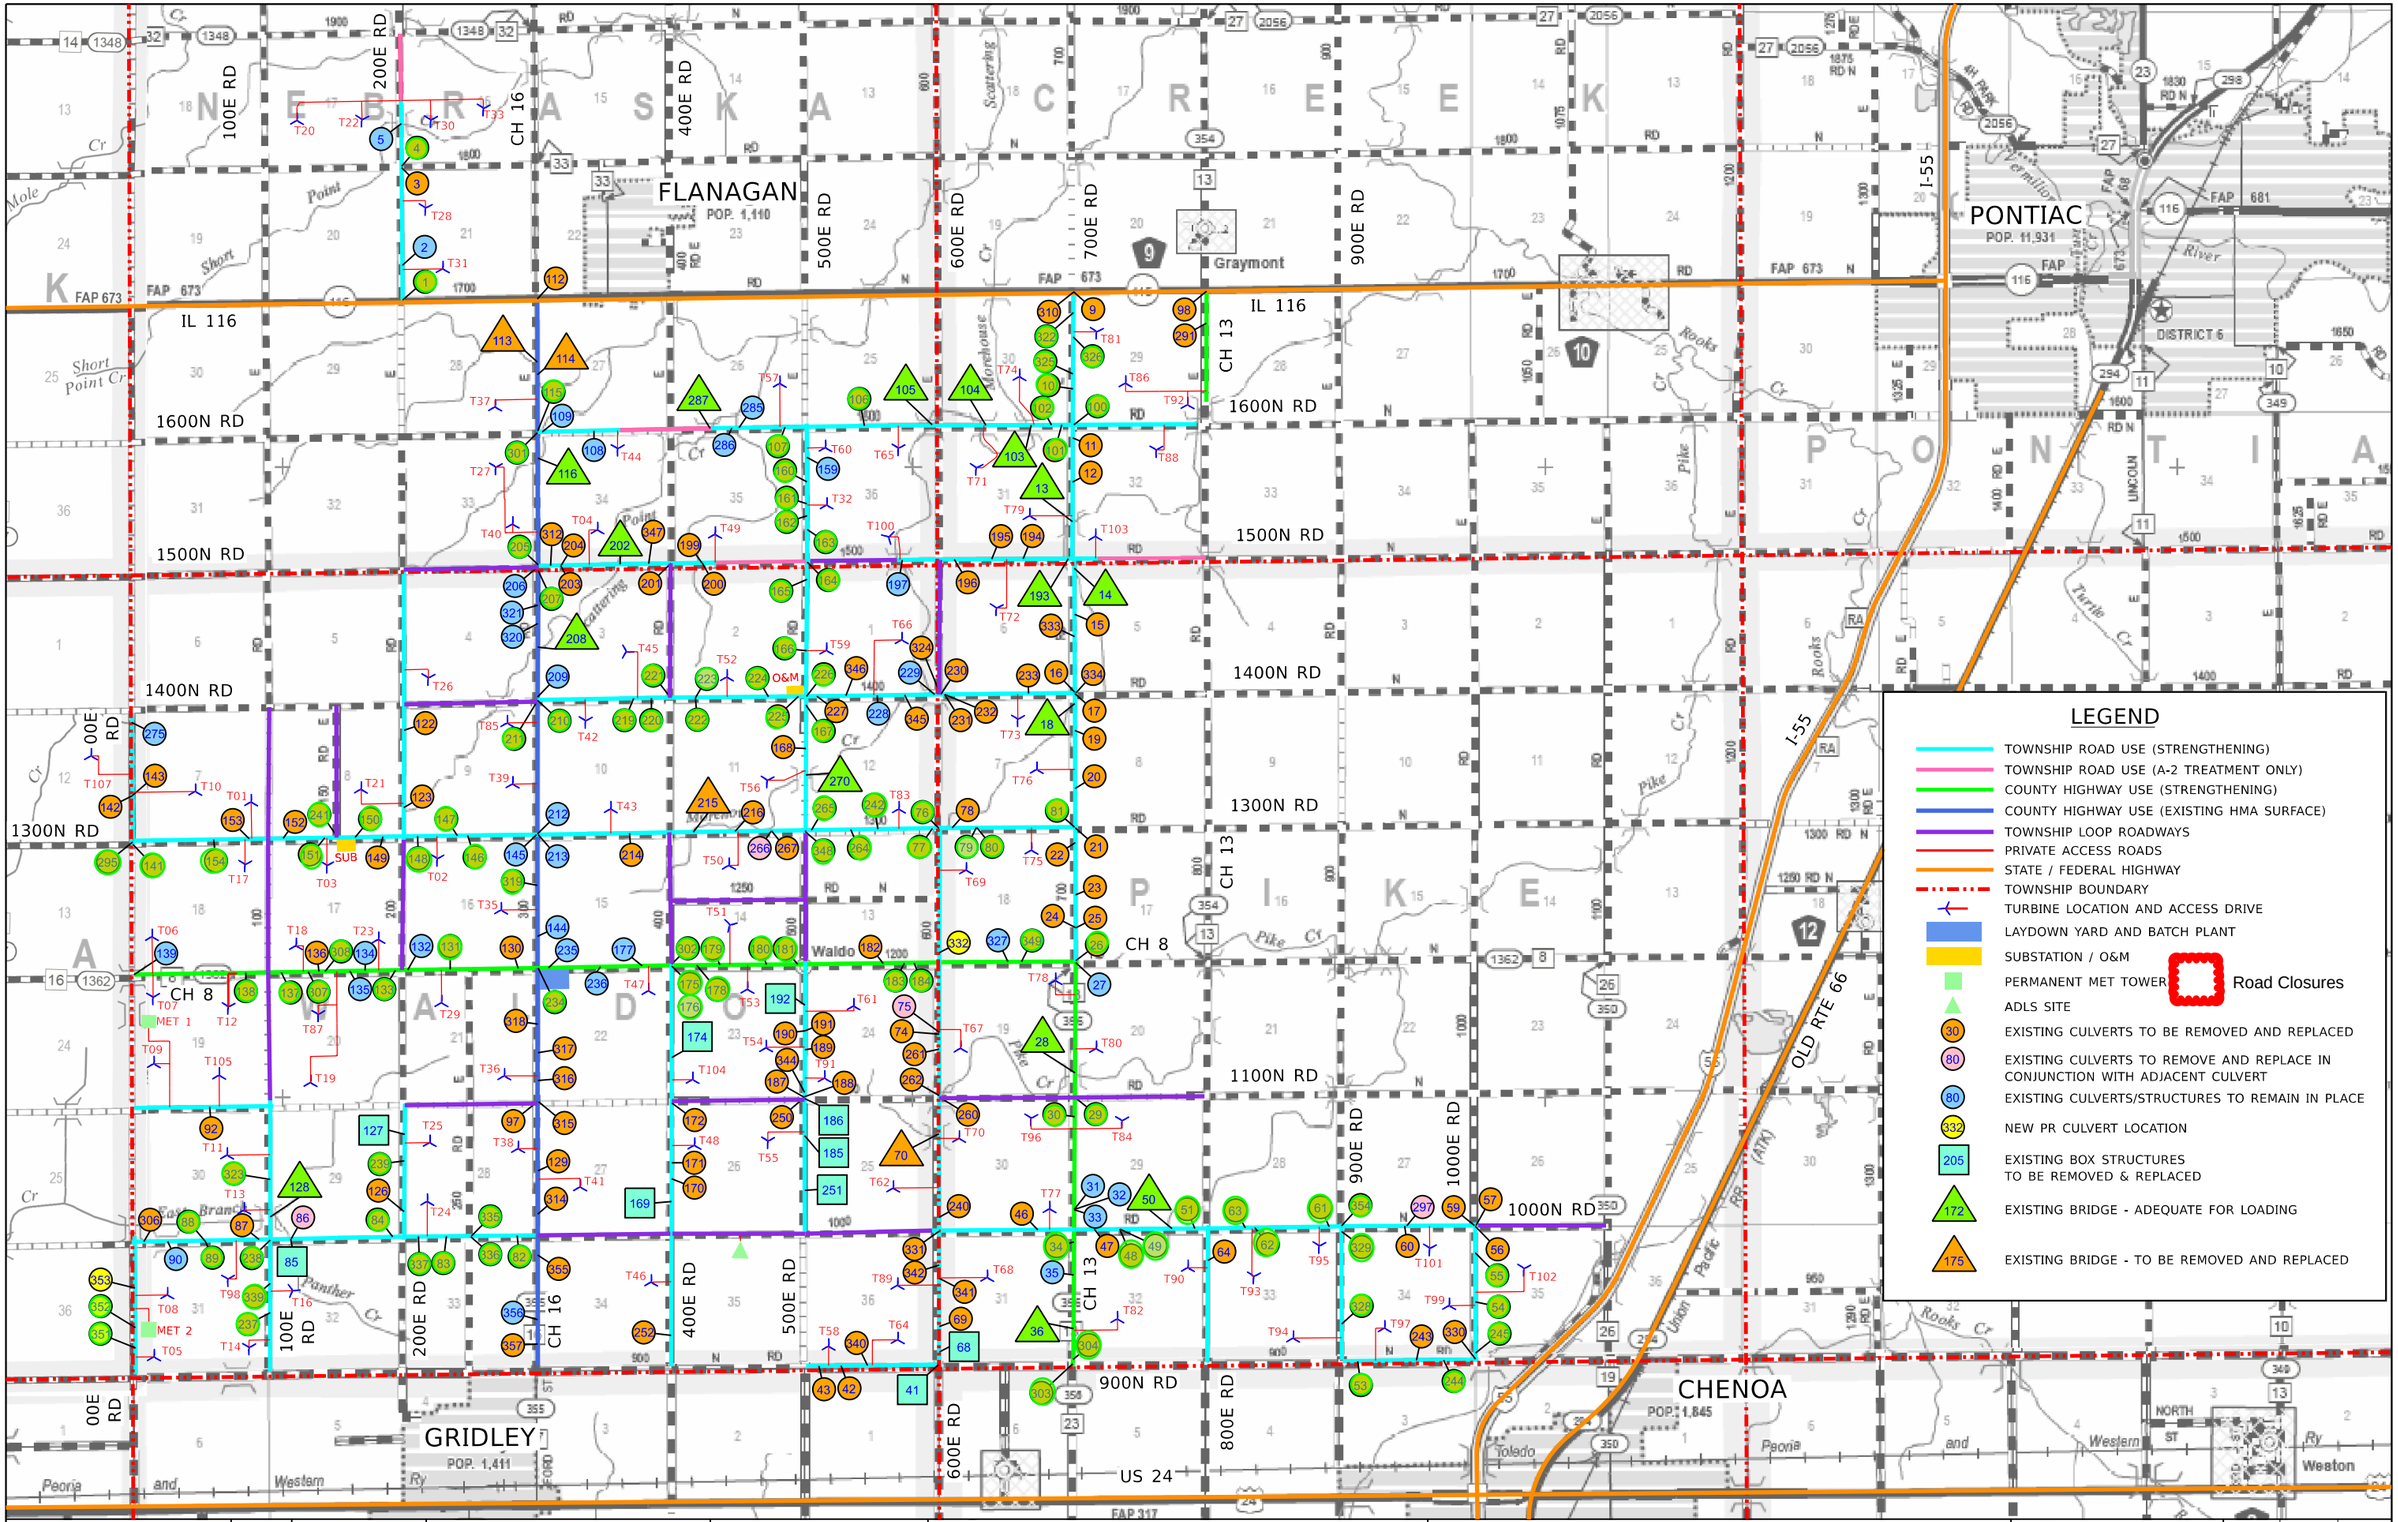

REV	DATE	DESCRIPTION
1	4/10/2026	REV 1
00	2/20/2026	IFC SUBMITTAL

DESIGNED - JDA
DRAWN - DRR/LNS
CHECKED - ML
DATE - 04/14/2026

PANTHER GROVE 2 WIND PROJECT
LIVINGSTON COUNTY, ILLINOIS

EXHIBIT A – PROJECT LAYOUT MAP (REVISION 1)

SCALE: N.T.S. | SHEET 1 OF 1 SHEETS | STA. | TO STA.

Farnsworth GROUP
100 WALNUT ST #200
PEORIA, ILLINOIS 61602
(309) 689-9888 / Info@f-w.com

TOTAL SHEETS	SHEET NO.	REVISION NO.