Panther Grove 2

	2-Nov-26	Today
Daily Weather as of 7:00am	Clear	Rain
Low Temperature (F)	61	56
High Temperature (F)	64	73
Ground Wind Speed (MPH):	14 mph	25 mph
Precipitation (in)	0.00	70%
November Precip Total (In)	0.00	

Daily Safety Topics

Change Of Weather: Remember to dress for the weather and dress in layers also, if you become sick and start experiencing symptoms where you might be contagious it is advised to take time off from work and get better. Taking some time up front could shorten the duration of a cold.

Material Handling: Material handling injuries are among the most common incidents in construction. We need to make sure that we are properly stretching before we begin work to prevent strains, sprains, back injuries, and struck-by incidents while handling materials on the jobsite.

Site Notes

Tuesday, November 3, 2026

	ACTIVITY	*LAST WORKING DAY* Monday, November 2, 2026 LOCATION(S)	*TODAY* Tuesday, November 3, 2026 LOCATION(S)	*NEXT WORKING DAY* Wednesday, November 4, 2026 LOCATION(S)
Substation Yard	Substation Grading			
Public Roads	Strip Public Road Radii	P2 (IL 116-CH 16)		
	Mowing	Public Road	Public Road	Public Road
	Stone Public Road Radii	P2 (IL 116-CH 16)		
Access Roads	Strip Access Road	T92 (additional work)	T92 (additional work)	*Delayed due to work area access restrictions*
	Cement Stabilization		T02, T03	
	Stone Access Road	T59, T42	T52, T45	
	Strip Access Road Radii	T92 (additional work)	T03	T03
	Stone Access Road Radii	T02, T92 (additional work)	T03	T03
Foundations	Strip Sites	T92 (additional work), T60, T32	T60, T32, T59	T59, T52
	Geo-Piers			
	Excavate Foundations	T65, T57	T57, T86	T86, T92
	Mud Mat	T65	T57	T86
	Rebar Delivery	T23	*Delayed due to work area access restrictions*(T29)	T29, T06
	Rebar Bottom Mat	T23	*Delayed due to work area access restrictions*(T29)	T29, T06
	Anchor Bolt Build	T74	T71	T65
	Anchor Bolt Set	T23	*Delayed due to work area access restrictions*(T29)	T29, T06
	Bottom Grounding	T23	*Delayed due to work area access restrictions*(T29)	T29, T06
	Top Grounding	T19	T23	T19
	Rebar Top Mat	T19	T23	T19
	Base Conduit	T19	T23	T19
	Pour Base	T87	T19	T23
	Rebar Pedestal	T18	T87	T19
	Form Pedestal	T18	T87	T19
	Pour Pedestal	T12	T18	T19
	Strip Pedestal	T07	T12	T18
	Backfill Foundation			
	Crane Pad Subgrade			
	Crane Pad Stabilization	T30, T33, T44		
	Crane Pad Stone	T36, T41, T38	T36, T41, T38, T39	T36, T35, T39
	Set Load Spreader Plate			
	Set Grout Forms			
T-Line	Survey Layout			
	Rebar			
	Misc.			
	Foundation	Drill and Pour P88	Mob to P67	Drill and Pour P67, Mobe to P68
Collections	Bores	2B-11	3A-18, 3A17	3A16
	Trenching	T22 to T30	T30 to T28	T30 to T33
	Misc.			

Quantity Tracking

QTY LAST WORKDAY	QTY TO DATE	UNIT	TOTAL QTY	% COMPLETE
		ACRE	TBD	
	11	EA	35	31.4%
	10	EA	35	28.6%
	68673	LF	161120	42.6%
	67827.5	LF	161120	42.1%
	55073.5	LF	161120	34.2%
	64	EA	140	45.7%
1	60	EA	140	42.9%
	42	EA	105	40.0%
	6	EA	14	42.9%
1	33	EA	105	31.4%
1	30	EA	105	28.6%
1	23	EA	105	21.9%
1	23	EA	105	21.9%
1	29	EA	105	27.6%
1	23	EA	105	21.9%
	23	EA	105	21.9%
	22	EA	105	21.0%
	22	EA	105	21.0%
	22	EA	105	21.0%
1	21	EA	105	20.0%
1	20	EA	105	19.0%
1	20	EA	105	19.0%
1	19	EA	105	18.1%
1	18	EA	105	17.1%
	18	EA	105	17.1%
	18	EA	105	17.1%
3	18	EA	105	17.1%
	4	EA	105	3.8%
	0	EA	105	0.0%
	0	EA	105	0.0%
	22	EA	88	25.0%
1	5			
1	14	EA	296	4.7%
	5350	LF		
	0	EA		

WHITE CONSTRUCTION
a MasTec company

Site Information

Manpower

19	White Construction Management
47	White Construction Operators
27	White Construction Laborers
16	White Construction Ironworkers
0	White Construction Millwright
3	White Construction Electrician
40	Dunn Company
8	West Wind
4	Tobey Construction & Cartage
8	KVCC
6	Prairie Materials
19	JF Edwards
5	Keeley
202	**Total**

Equipment

48	Pickup Trucks
3	Dozers
5	Skid Steers
0	Rollers
1	Graders
1	Cargo Trailers
0	Reclaimer Stabilizer
3	Excavators
1	Smooth Drum Roller
13	Trailers
2	Water Trucks
1	Sheepfoot roller
78	**Total**

Qty Executed	Completion Certificates
0/20	WTG Civil Works Completion
0/105	WTG Foundation Completion
0/105	WTG Mechanical Completion
0/20	Collection Circuit Mechanical Completion
0/1	Substation Mechanical Completion
0/1	Electrical Substantial Completion
0/1	O&M Building Substantial Completion
0/1	Final Completion

Additional Comments

Plan of the Day (POD) Report

3-Nov-2026

PANTHER GROVE WIND ENERGY FACILITY

Weather Notes: Rain out on 10-15	LAST WORKING DAY	TODAY	NEXT WORKING DAY	2-Day Lookahead
	63° / 55° Temp Range	71° / 61° Temp Range	61° / 56° Temp Range	58° / 49° Temp Range
	None Precipitation	92% | 0.49 in | 2 PM - 11 PM Precipitation	92% | 0.16 in | 12 AM - 12 PM Precipitation	13% | 0.00 in | None Precipitation
	None | None Lighting Risk	None | None Lighting Risk	None | None Lighting Risk	None | None Lighting Risk
	None | 0% | None Severe Forcast	Moderate | 45% | 6 AM - 12 PM | High Wind Severe Forcast	Moderate | 45% | 2 AM | High Wind Severe Forcast	None | 0% | None Severe Forcast
	18.4 Max Wind	24.6 Max Wind	21 Max Wind	16.8 Max Wind
	37.1 Max Gust	47.9 Max Gust	42.3 Max Gust	26.6 Max Gust
(S) Start (C) Continue (F) Finish	Monday, November 2, 2026	Tuesday, November 3, 2026	Wednesday, November 4, 2026	Thursday, November 5, 2026

Today's Notes

Active Cure	Date	Day	Cure		
CH8:CH16-400E	10/23	11	10/30		
N/A					
N/A					
N/A					
N/A					

Manpower	Scope	QTY
Dunn Company	Agg Surface, Earthwork	15
Tobey's Constr.	Pipe Culvert	0
KVCC	Agg Surface	0
Millennia	QC	0
Material Serv. Test.	QC	0
Beniach	Oil and Chip	0

Notes:

Box Culvert: In procurement

Pipe Culvert: Ongoing

Agg Widening: On hold

Profile Adj./Add Rock: On hold

Pulverization: on hold

Stabilization: on hold

Agg Surface: on hold

Oil and Chip: on hold

Earthwork: Using existing material where possible, brining new to locations as needed. Roads listed in punchwork section.


Seeding: Resuming this week

HMA: On hold until IDOT permits are in place.

Punchlist: On going

	LAST WORKING DAY LOCATION(S) Road	Repening	TODAY LOCATION(S) Road	Repening	NEXT WORKING DAY LOCATION(S) Road	Repening	2-Day Lookahead LOCATION(S) Road	Repening
Long Duration Road Closures	☐ CH13:900N-1000N	11/2/2026	☐ CH13:900N-1000N	11/2/2026	☐ CH13:900N-1000N	11/2/2026	☐ CH13:900N-1000N	11/2/2026
	☐ CH13:1000N-1100N	11/2/2026	☐ CH13:1000N-1100N	11/2/2026	☐ CH13:1000N-1100N	11/2/2026	☐ CH13:1000N-1100N	11/2/2026
	☐ CH13:1100N-CH8	11/2/2026	☐ CH13:1100N-CH8	11/2/2026	☐ CH13:1100N-CH8	11/2/2026	☐ CH13:1100N-CH8	11/2/2026
	☐ CH8:CH13-600E	11/2/2026	☐ CH8:CH13-600E	11/2/2026	☐ CH8:CH13-600E	11/2/2026	☐ CH8:CH13-600E	11/2/2026
	☐ CH8:CH13-800E	11/2/2026	☐ CH8:CH13-800E	11/2/2026	☐ CH8:CH13-800E	11/2/2026	☐ CH8:CH13-800E	11/2/2026
	☐ 700E:CH8-1300N	11/2/2026	☐ 700E:CH8-1300N	11/2/2026	☐ 700E:CH8-1300N	11/2/2026	☐ 700E:CH8-1300N	11/2/2026
	☐ CH8:600E-500E	11/2/2026	☐ CH8:600E-500E	11/2/2026	☐ CH8:600E-500E	11/2/2026	☐ CH8:600E-500E	11/2/2026
	☐ CH8:CH16-400E	11/2/2026	☐ CH8:CH16-400E	11/2/2026	☐ CH8:CH16-400E	11/2/2026	☐ CH8:CH16-400E	11/2/2026
Short Duration Road Closures			☑ 900N:900E-1000E	11/3/2026	☑ 1000E:900N-1000N	11/4/2026		
			☑ 900N:1000E-1100E	11/3/2026				
			☑ 1000E:900N-1000N	11/3/2026				

Public Road Improvements		QTY Last Work Day	QTY Complete	Unit	Total QTY	% Complete	TODAY	NEXT WORKING DAY	2-Day Lookahead
	Box Culvert	0.0	1.0	EA	15.0	6.7%			
	Pipe Culvert	0.0	106.0	EA	222.0	47.7%	S 245 S 330	S 54 S 55	
	Aggregate Widening	Trenching 0.0 Aggregate Install-Trench Fill 0.0	23.0	Mi	75.0	30.7%	Trenching Aggregate Install-Trench Fill	Trenching Aggregate Install-Trench Fill	Trenching Aggregate Install-Trench Fill
	Prof. Adj.	0.0	12.0	EA					
	Pulverization	0.0	23.5	Mi	75.0	31.3%			
	Stabilization	0.0	23.5	Mi	75.0	31.3%			
	Agg Surface	0.0	23.5	Mi	75.0	31.3%			
	Oil and Chip	0.0	23.5	Mi	75.0	31.3%	CH8:CH16-400E		
	Earthwork	0.0	23.5	Mi	75.0	31.3%			
	Seeding	C CH8:600E-CH13 C CH13:900N-1000N C CH13:1000N-1100N C CH13:1100N-CH8 — 0.0	19.5	Mi	75.0	26.0%	C CH8:600E-CH13 C CH13:900N-1000N C CH13:1000N-1100N C CH13:1100N-CH8		
	Punchlist	0.0	23.5	Mi	75.0	31.3%	Culvert end locations		
	HMA	0.0	7.0	EA	17.0	41.2%	CH 8 Patches	CH 8 Patches CH 16 Patches	CH 8 Patches CH 16 Patches
Site	Crane Pad	S 33. 30. 44 — 3.0	12.0	EA	109.0	11.0%			
	Access Road	0.0	38.0	EA	109.0	34.9%	S 2.3		

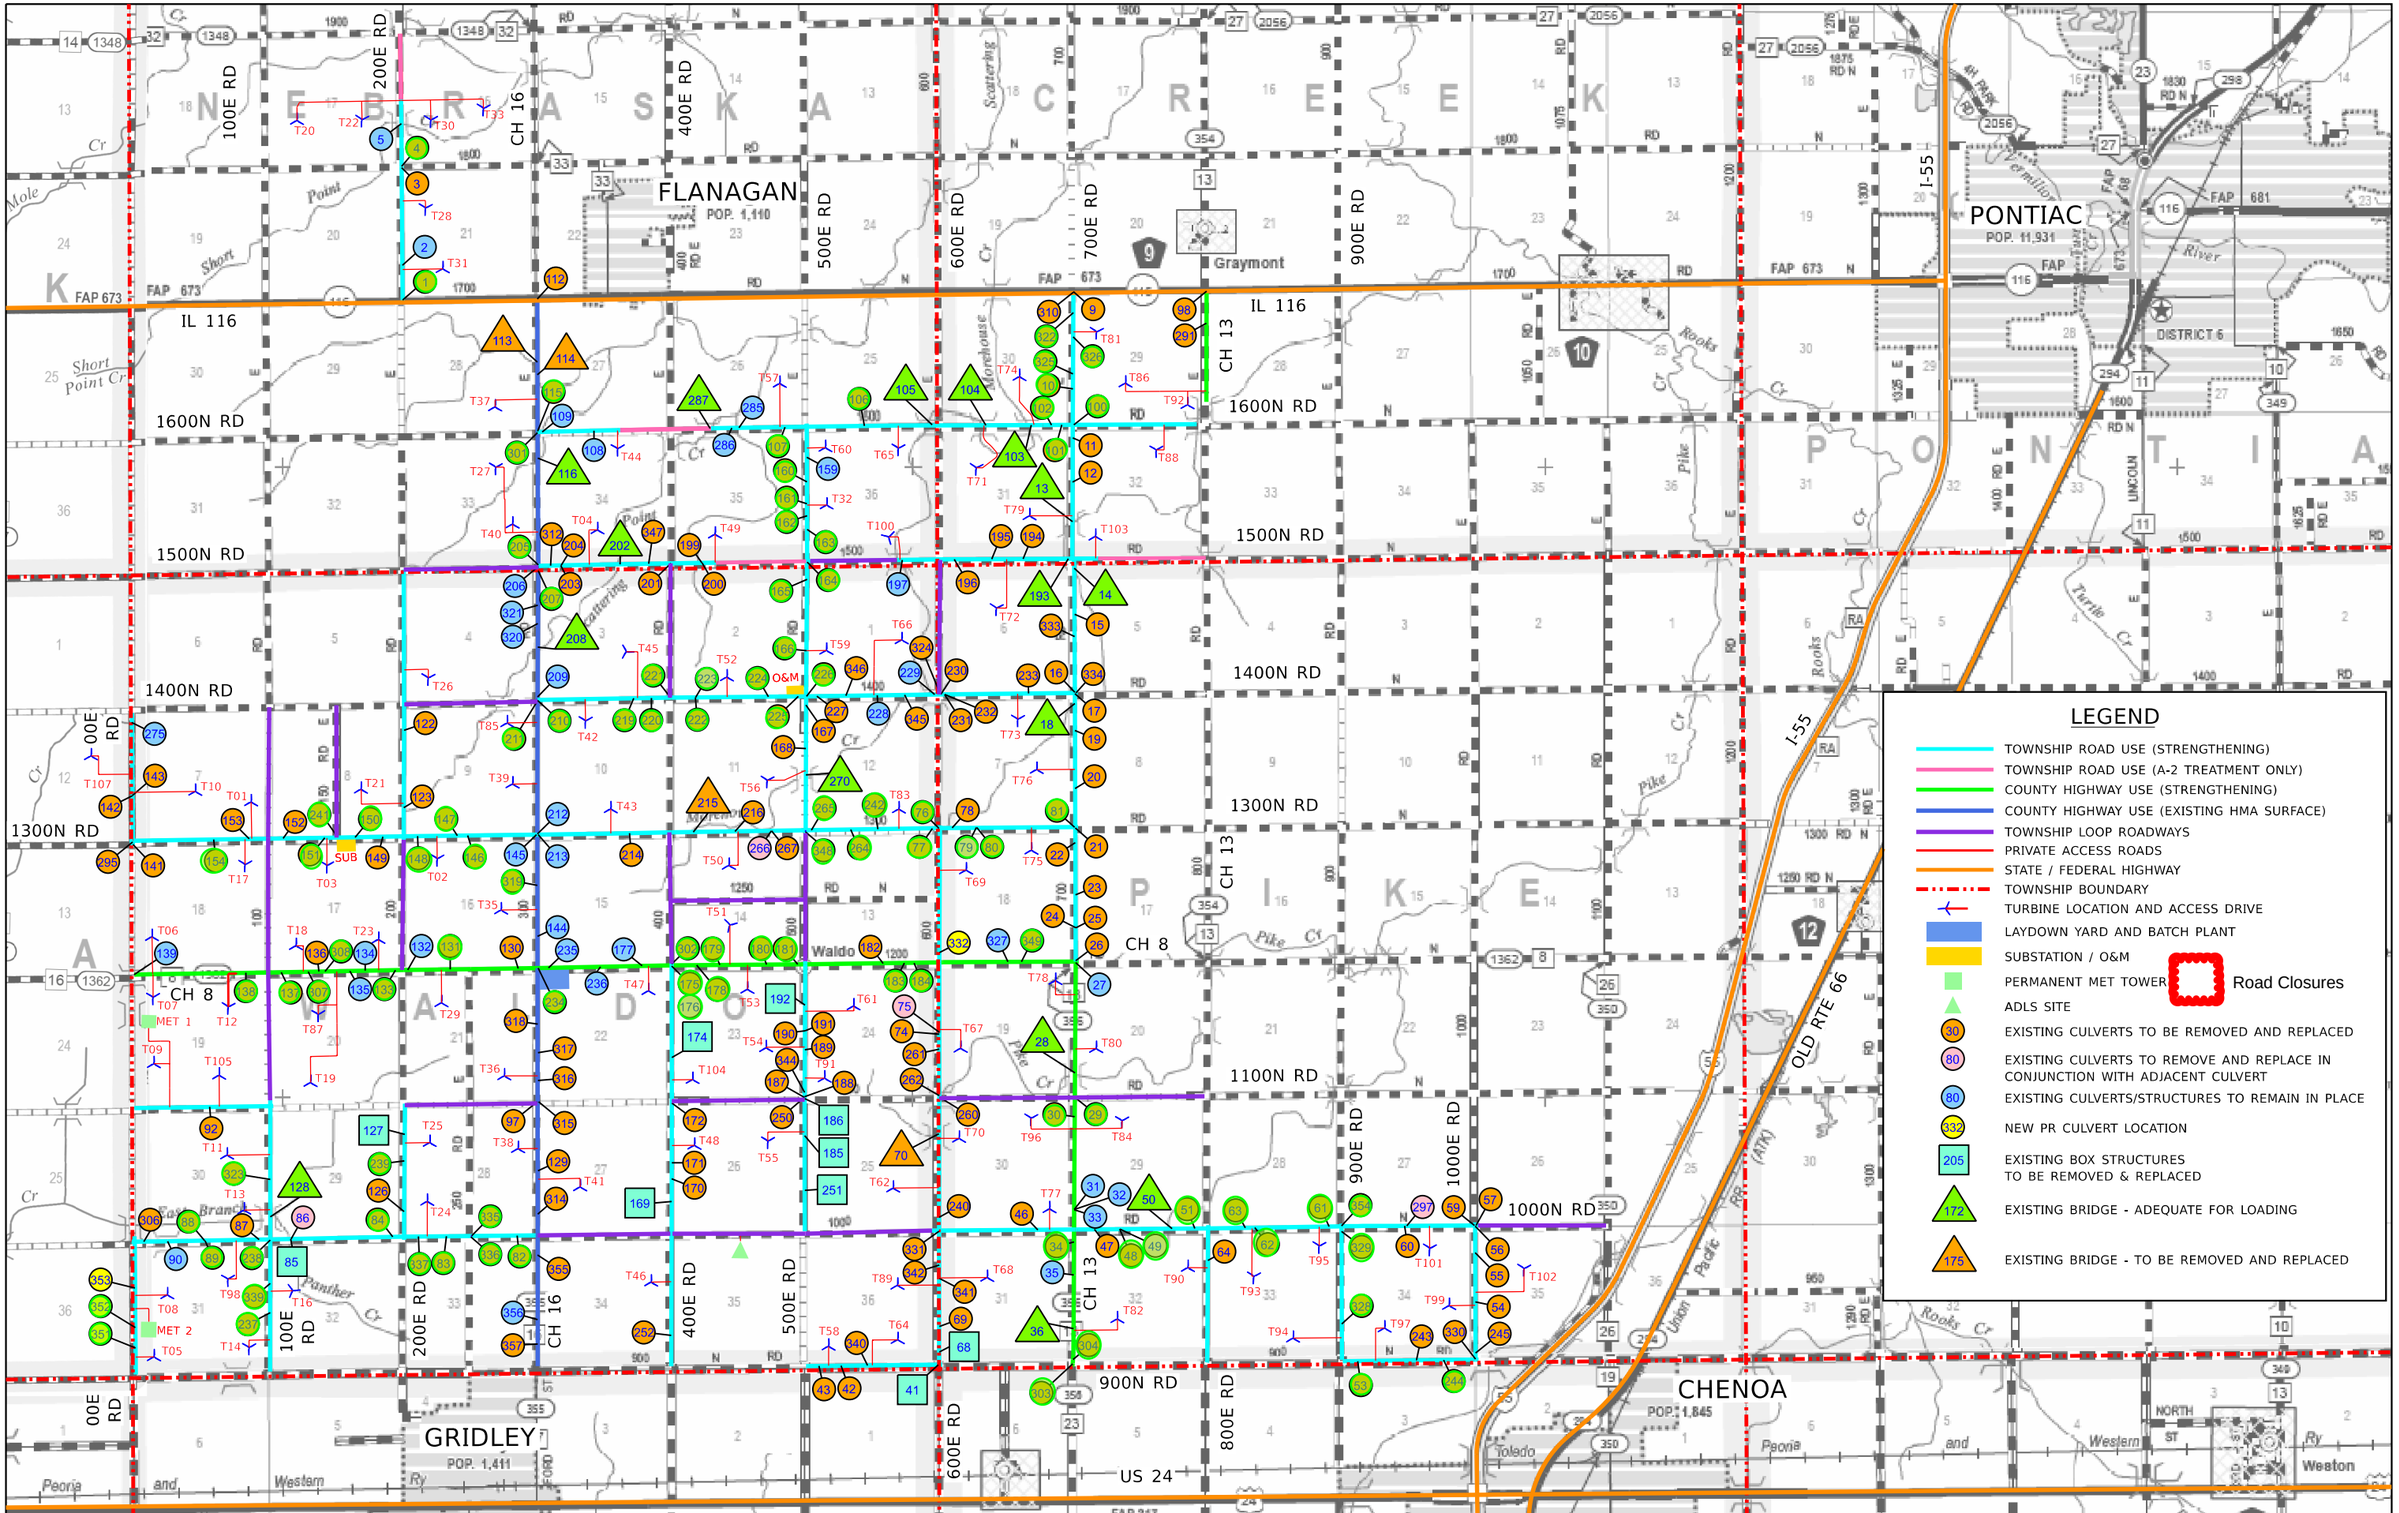

REV	DATE	DESCRIPTION
1	4/10/2026	REV 1
00	2/20/2026	IFC SUBMITTAL

DESIGNED - JDA
DRAWN - DRR/LNS
CHECKED - ML
DATE - 04/14/2026

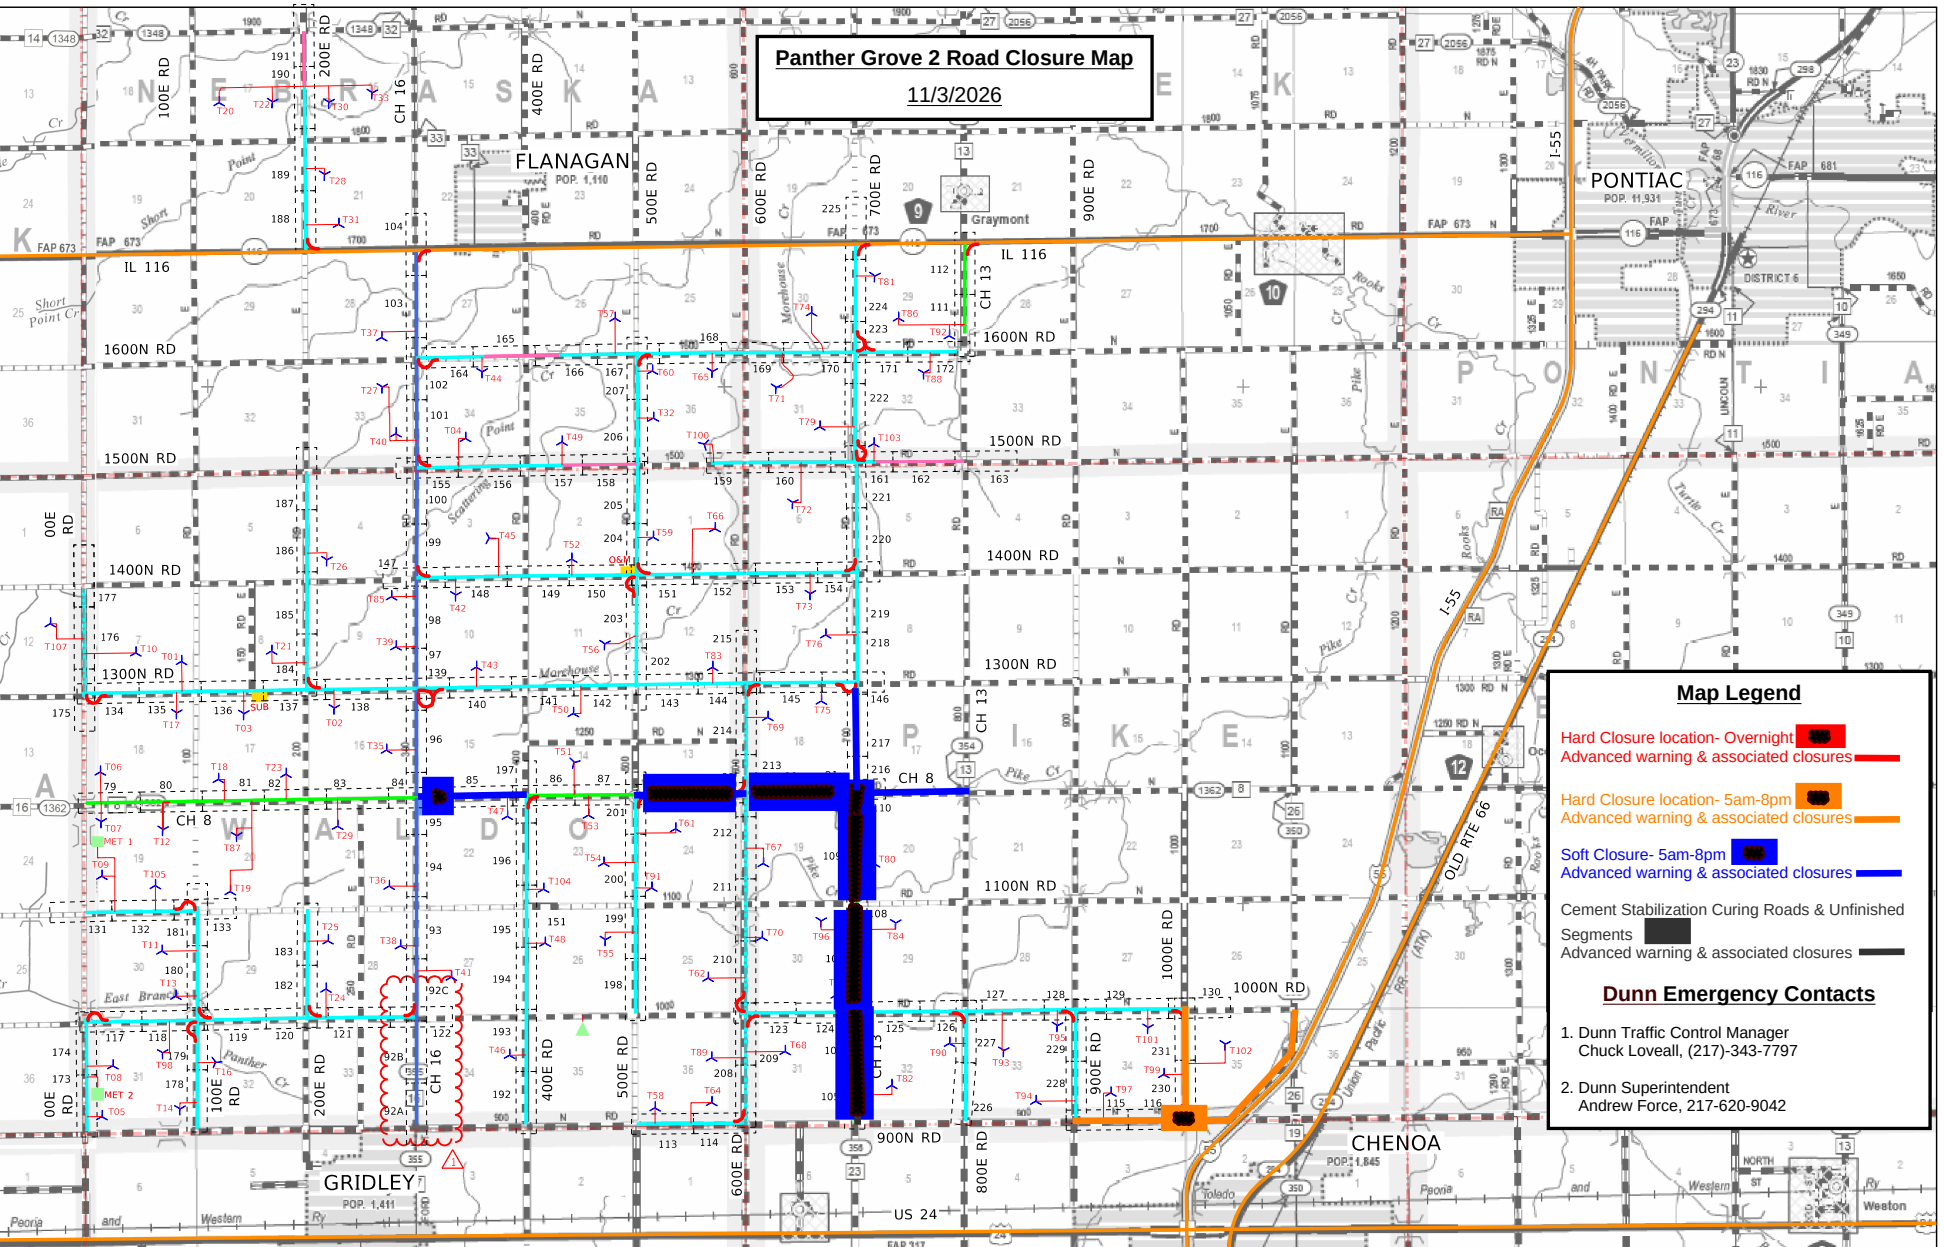
PANTHER GROVE 2 WIND PROJECT
LIVINGSTON COUNTY, ILLINOIS

EXHIBIT A – PROJECT LAYOUT MAP (REVISION 1)

SCALE: N.T.S. | SHEET 1 OF 1 SHEETS | STA. TO STA.

Farnsworth GROUP
100 WALNUT ST #200
PEORIA, ILLINOIS 61602
(309) 689-9888 / Info@f-w.com

TOTAL SHEETS	SHEET NO.	REVISION NO.


Panther Grove 2 Road Closure Map
11/3/2026
Map Legend
Hard Closure location- Overnight
Advanced warning & associated closures
Hard Closure location- 5am-8pm
Advanced warning & associated closures
Soft Closure- 5am-8pm
Advanced warning & associated closures
Cement Stabilization Curing Roads & Unfinished Segments
Advanced warning & associated closures
Dunn Emergency Contacts
1. Dunn Traffic Control Manager
Chuck Loveall, (217)-343-7797
2. Dunn Superintendent
Andrew Force, 217-620-9042
FLANAGAN
POP. 1,110
PONTIAC
POP. 11,931
GRIDLEY
POP. 1,411
CHENOA
POP. 1,845
IL 116
1600N RD
1500N RD
1400N RD
1300N RD
1100N RD
1000N RD
900N RD
CH 8
CH 13
CH 16
I-55
US 24
OLD RTE 66
100E RD
200E RD
400E RD
500E RD
600E RD
700E RD
800E RD
900E RD
1000E RD
Graymont
DISTRICT 6