

Panther Grove 2

	13-Oct-26	Today
Daily Weather as of 7:00am	Sunny	Cloudy
Low Temperature (F)	64	56
High Temperature (F)	88	71
Ground Wind Speed (MPH):	12 MPH	12 MPH
Precipitation (in)	0.00	24%
September Precip Total (in)	1.00	

	ACTIVITY
Public Roads	Strip Public Road Radii
	Mowing Public Road Radii
	Stone Public Road Radii
Access Roads	Strip Access Road
	Cement Stabilization
	Stone Access Road
	Strip Access Road Radii
	Stone Access Road Radii

LAST WORKING DAY
Tuesday, October 13, 2026
LOCATION(S)
No Work Due to Access / Permit Restrictions
No Work Due to Access / Permit Restrictions
P8
No Work Due to Access / Permit Restrictions
No Work Due to Access / Permit Restrictions
T29, T86, T92
T81, T74, T65, T57
T18, T23, T29

Daily Safety Topics

Daily Paperwork/permits: While in the morning toolbox, make sure everyone in the team is aware of where documentation is being stored and if an employee is j8ning after the toolbox we take time to ensure the employee goes over JSA and sign-in.

Housekeeping and Slip/Trip Hazards: Let’s make sure that we keep walkways clear of tools, cords, and debris to prevent anyone from tripping or slipping. Make sure that we are reporting uneven surfaces and hazards to supervisors and our Safety to address the

Site Notes

Wednesday, October 14, 2026

TODAY
Wednesday, October 14, 2026
LOCATION(S)
No Work Due to Access / Permit Restrictions
No Work Due to Access / Permit Restrictions
P8
No Work Due to Access / Permit Restrictions
No Work Due to Access / Permit Restrictions
T86, T92
T74, T65, T57
T81, T88, T74, T65, T57


NEXT WORKING DAY
Thursday, October 15, 2026
LOCATION(S)
No Work Due to Access / Permit Restrictions
No Work Due to Access / Permit Restrictions
No Work Due to Access / Permit Restrictions
No Work Due to Access / Permit Restrictions
No Work Due to Access / Permit Restrictions
T57
T65, T57



Quantity Tracking				
QTY LAST WORKDAY	QTY TO DATE	UNIT	TOTAL QTY	% COMPLETE
	9	EA	35	25.7%
	8	EA	35	22.9%
	49162	LF	161120	30.5%
	47329.5	LF	161120	29.4%
1	38204	LF	161120	23.7%
	36	EA	TBD	#VALUE!
1	29	EA	TBD	#VALUE!

Site Information	
Manpower	
17	White Construction Management
38	White Construction Operators
25	White Construction Laborers
14	White Construction Ironworkers
0	White Construction Millwright
3	White Construction Electrician
40	Dunn Company
8	West Wind
4	Tobey's Construction & Cartage
8	KVCC
6	Prairie Materials
163	Total
Equipment	
48	Pickup Trucks
3	Dozers
0	Rollers
1	Graders
1	Cargo Trailer
0	Cranes
3	Excavators
0	Forklift
13	Trailers
0	Sand Truck
1	Sheepfoot Roller
0	Reclaimer Stabilizer
1	Smooth Drum Roller
2	Water Trucks
5	Skid Steer
78	Total

Additional Comments

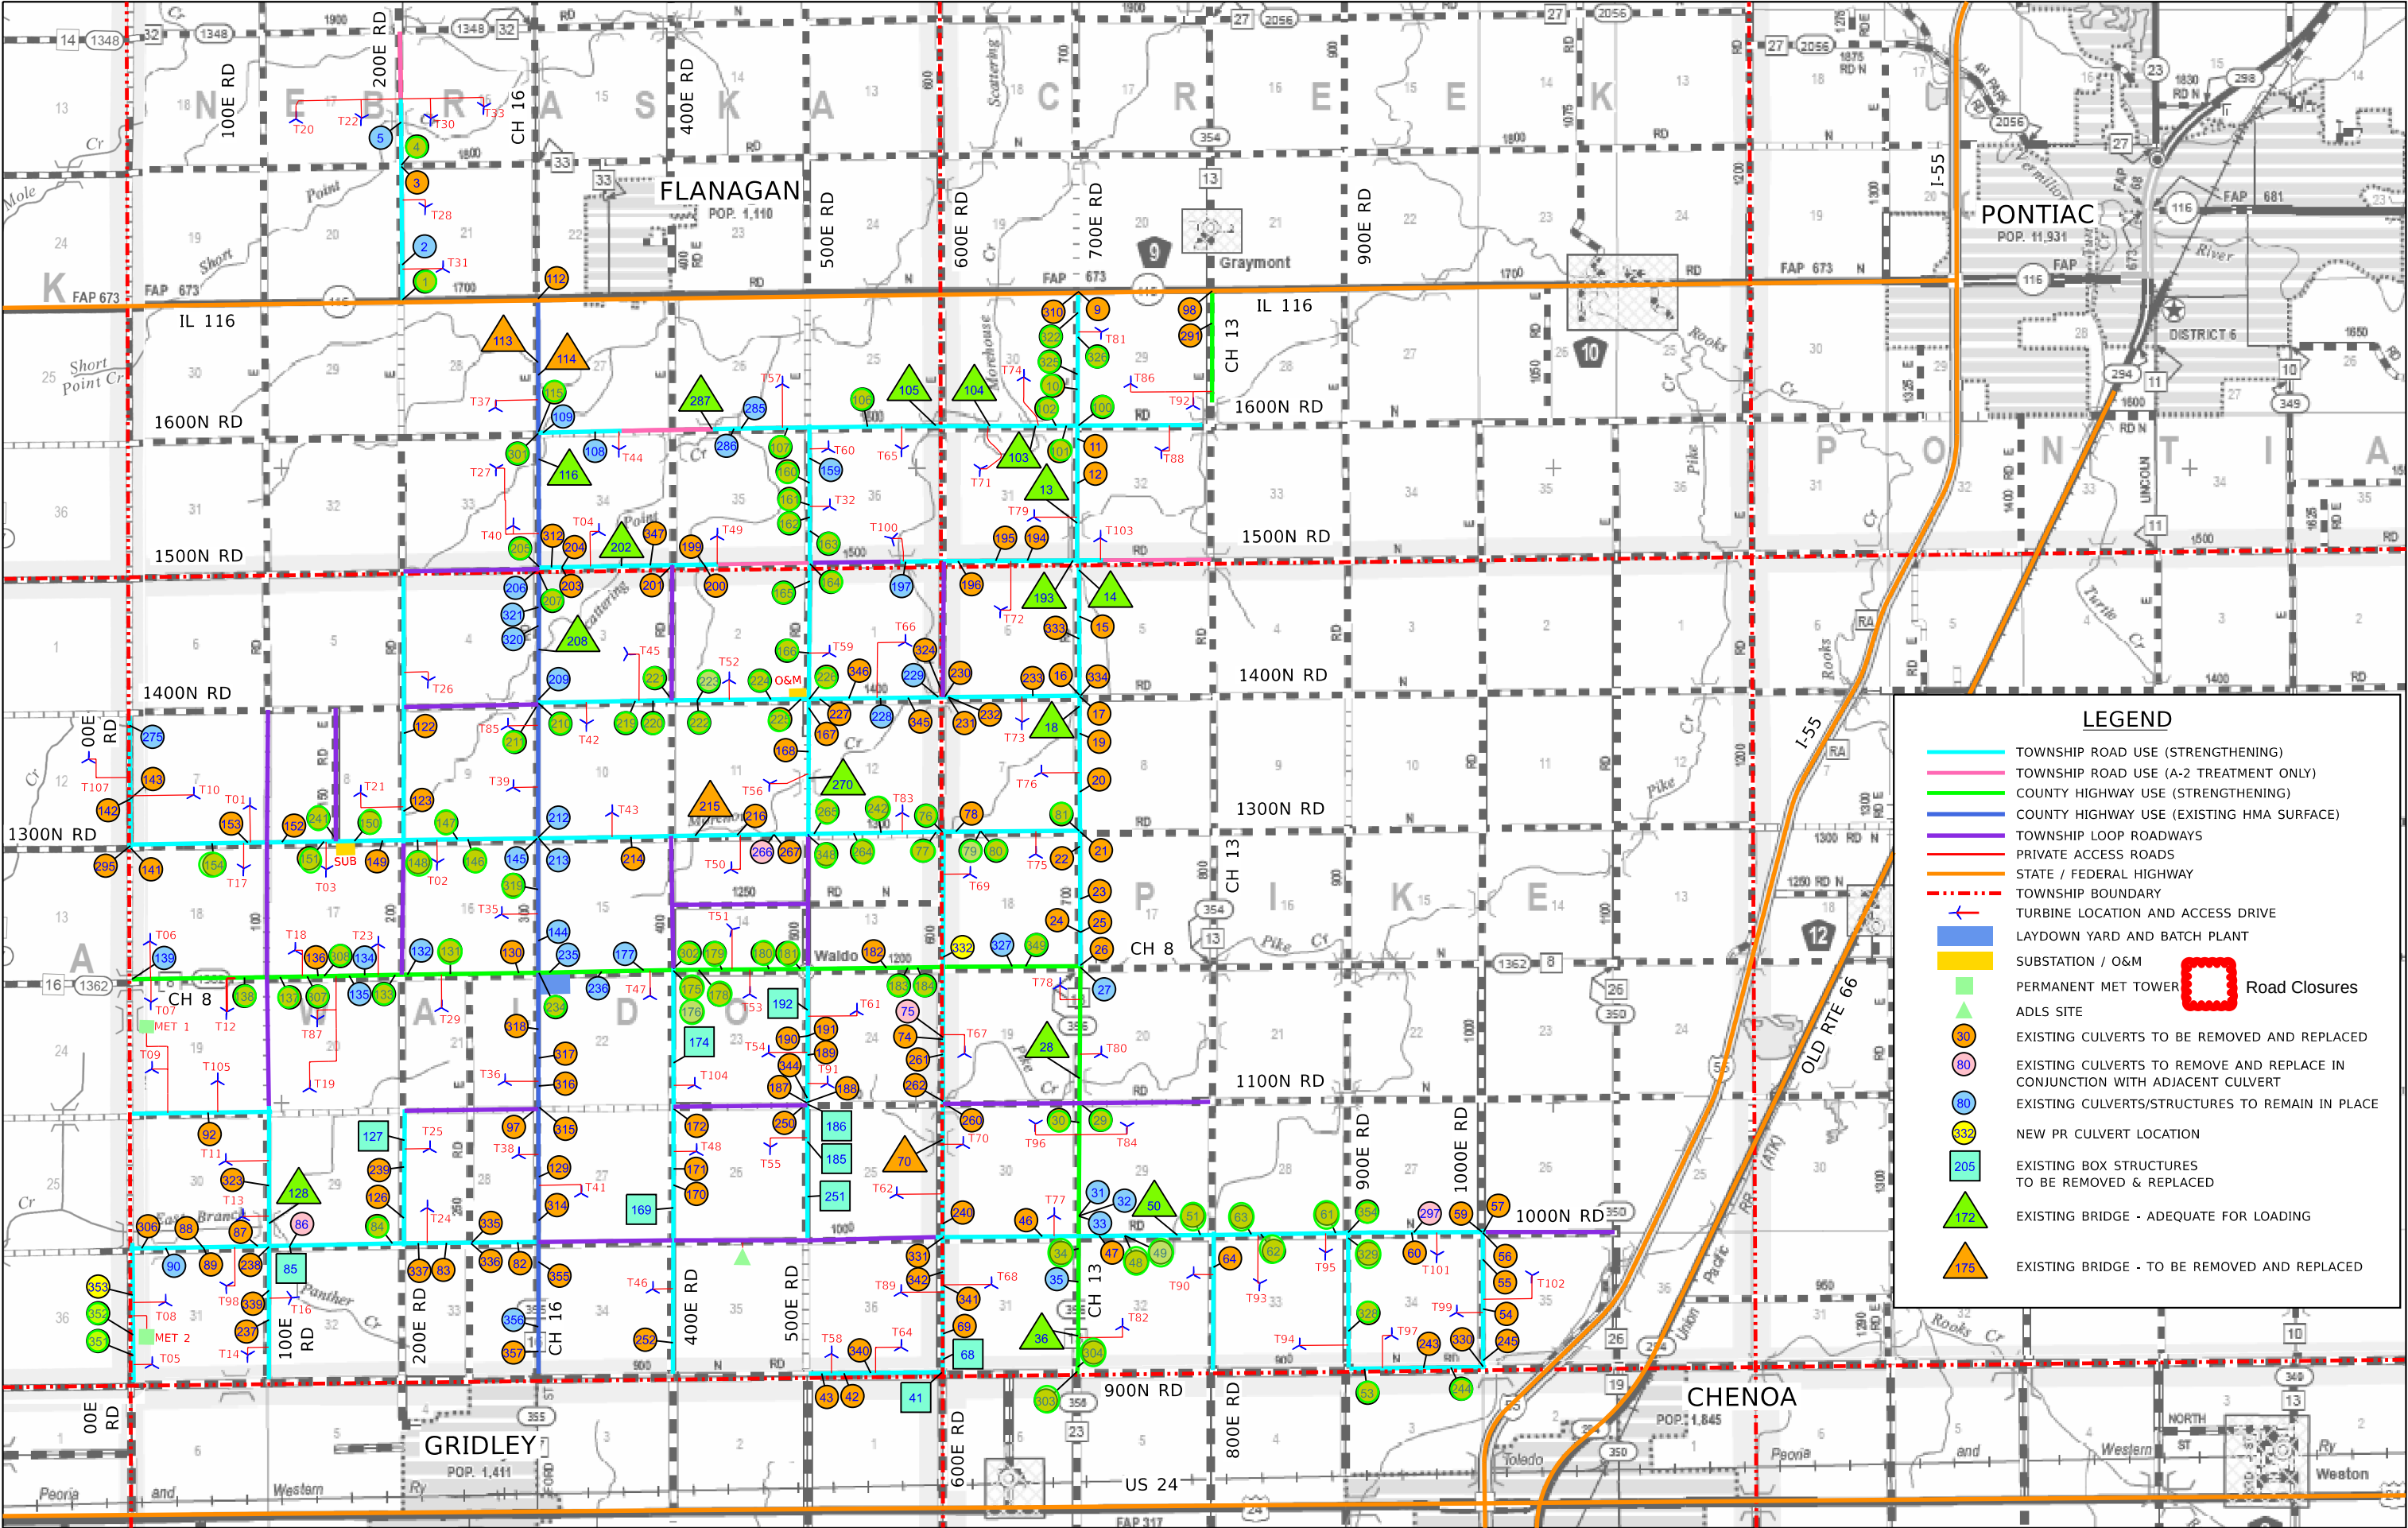

LEGEND

TOWNSHIP ROAD USE (STRENGTHENING)

TOWNSHIP ROAD USE (A-2 TREATMENT ONLY)

COUNTY HIGHWAY USE (STRENGTHENING)

COUNTY HIGHWAY USE (EXISTING HMA SURFACE)

TOWNSHIP LOOP ROADWAYS

PRIVATE ACCESS ROADS

STATE / FEDERAL HIGHWAY

TOWNSHIP BOUNDARY

TURBINE LOCATION AND ACCESS DRIVE

LAYDOWN YARD AND BATCH PLANT

SUBSTATION / O&M

PERMANENT MET TOWER

ADLS SITE

EXISTING CULVERTS TO BE REMOVED AND REPLACED

EXISTING CULVERTS TO REMOVE AND REPLACE IN CONJUNCTION WITH ADJACENT CULVERT

EXISTING CULVERTS/STRUCTURES TO REMAIN IN PLACE

NEW PR CULVERT LOCATION

EXISTING BOX STRUCTURES TO BE REMOVED & REPLACED

EXISTING BRIDGE - ADEQUATE FOR LOADING

EXISTING BRIDGE - TO BE REMOVED AND REPLACED

Road Closures

1	4/10/2026	REV 1
00	2/20/2026	IFC SUBMITTAL
REV	DATE	DESCRIPTION

DESIGNED - JDA
DRAWN - DRR/LNS
CHECKED - ML
DATE - 04/14/2026

PANTHER GROVE 2 WIND PROJECT
LIVINGSTON COUNTY, ILLINOIS


EXHIBIT A - PROJECT LAYOUT MAP (REVISION 1)

SCALE: N.T.S. SHEET 1 OF 1 SHEETS STA. TO STA.

Farnsworth GROUP

100 WALNUT ST #200
PEORIA, ILLINOIS 61602
(309) 689-9888 / info@f-w.com

TOTAL SHEETS	SHEET NO.	REVISION NO.

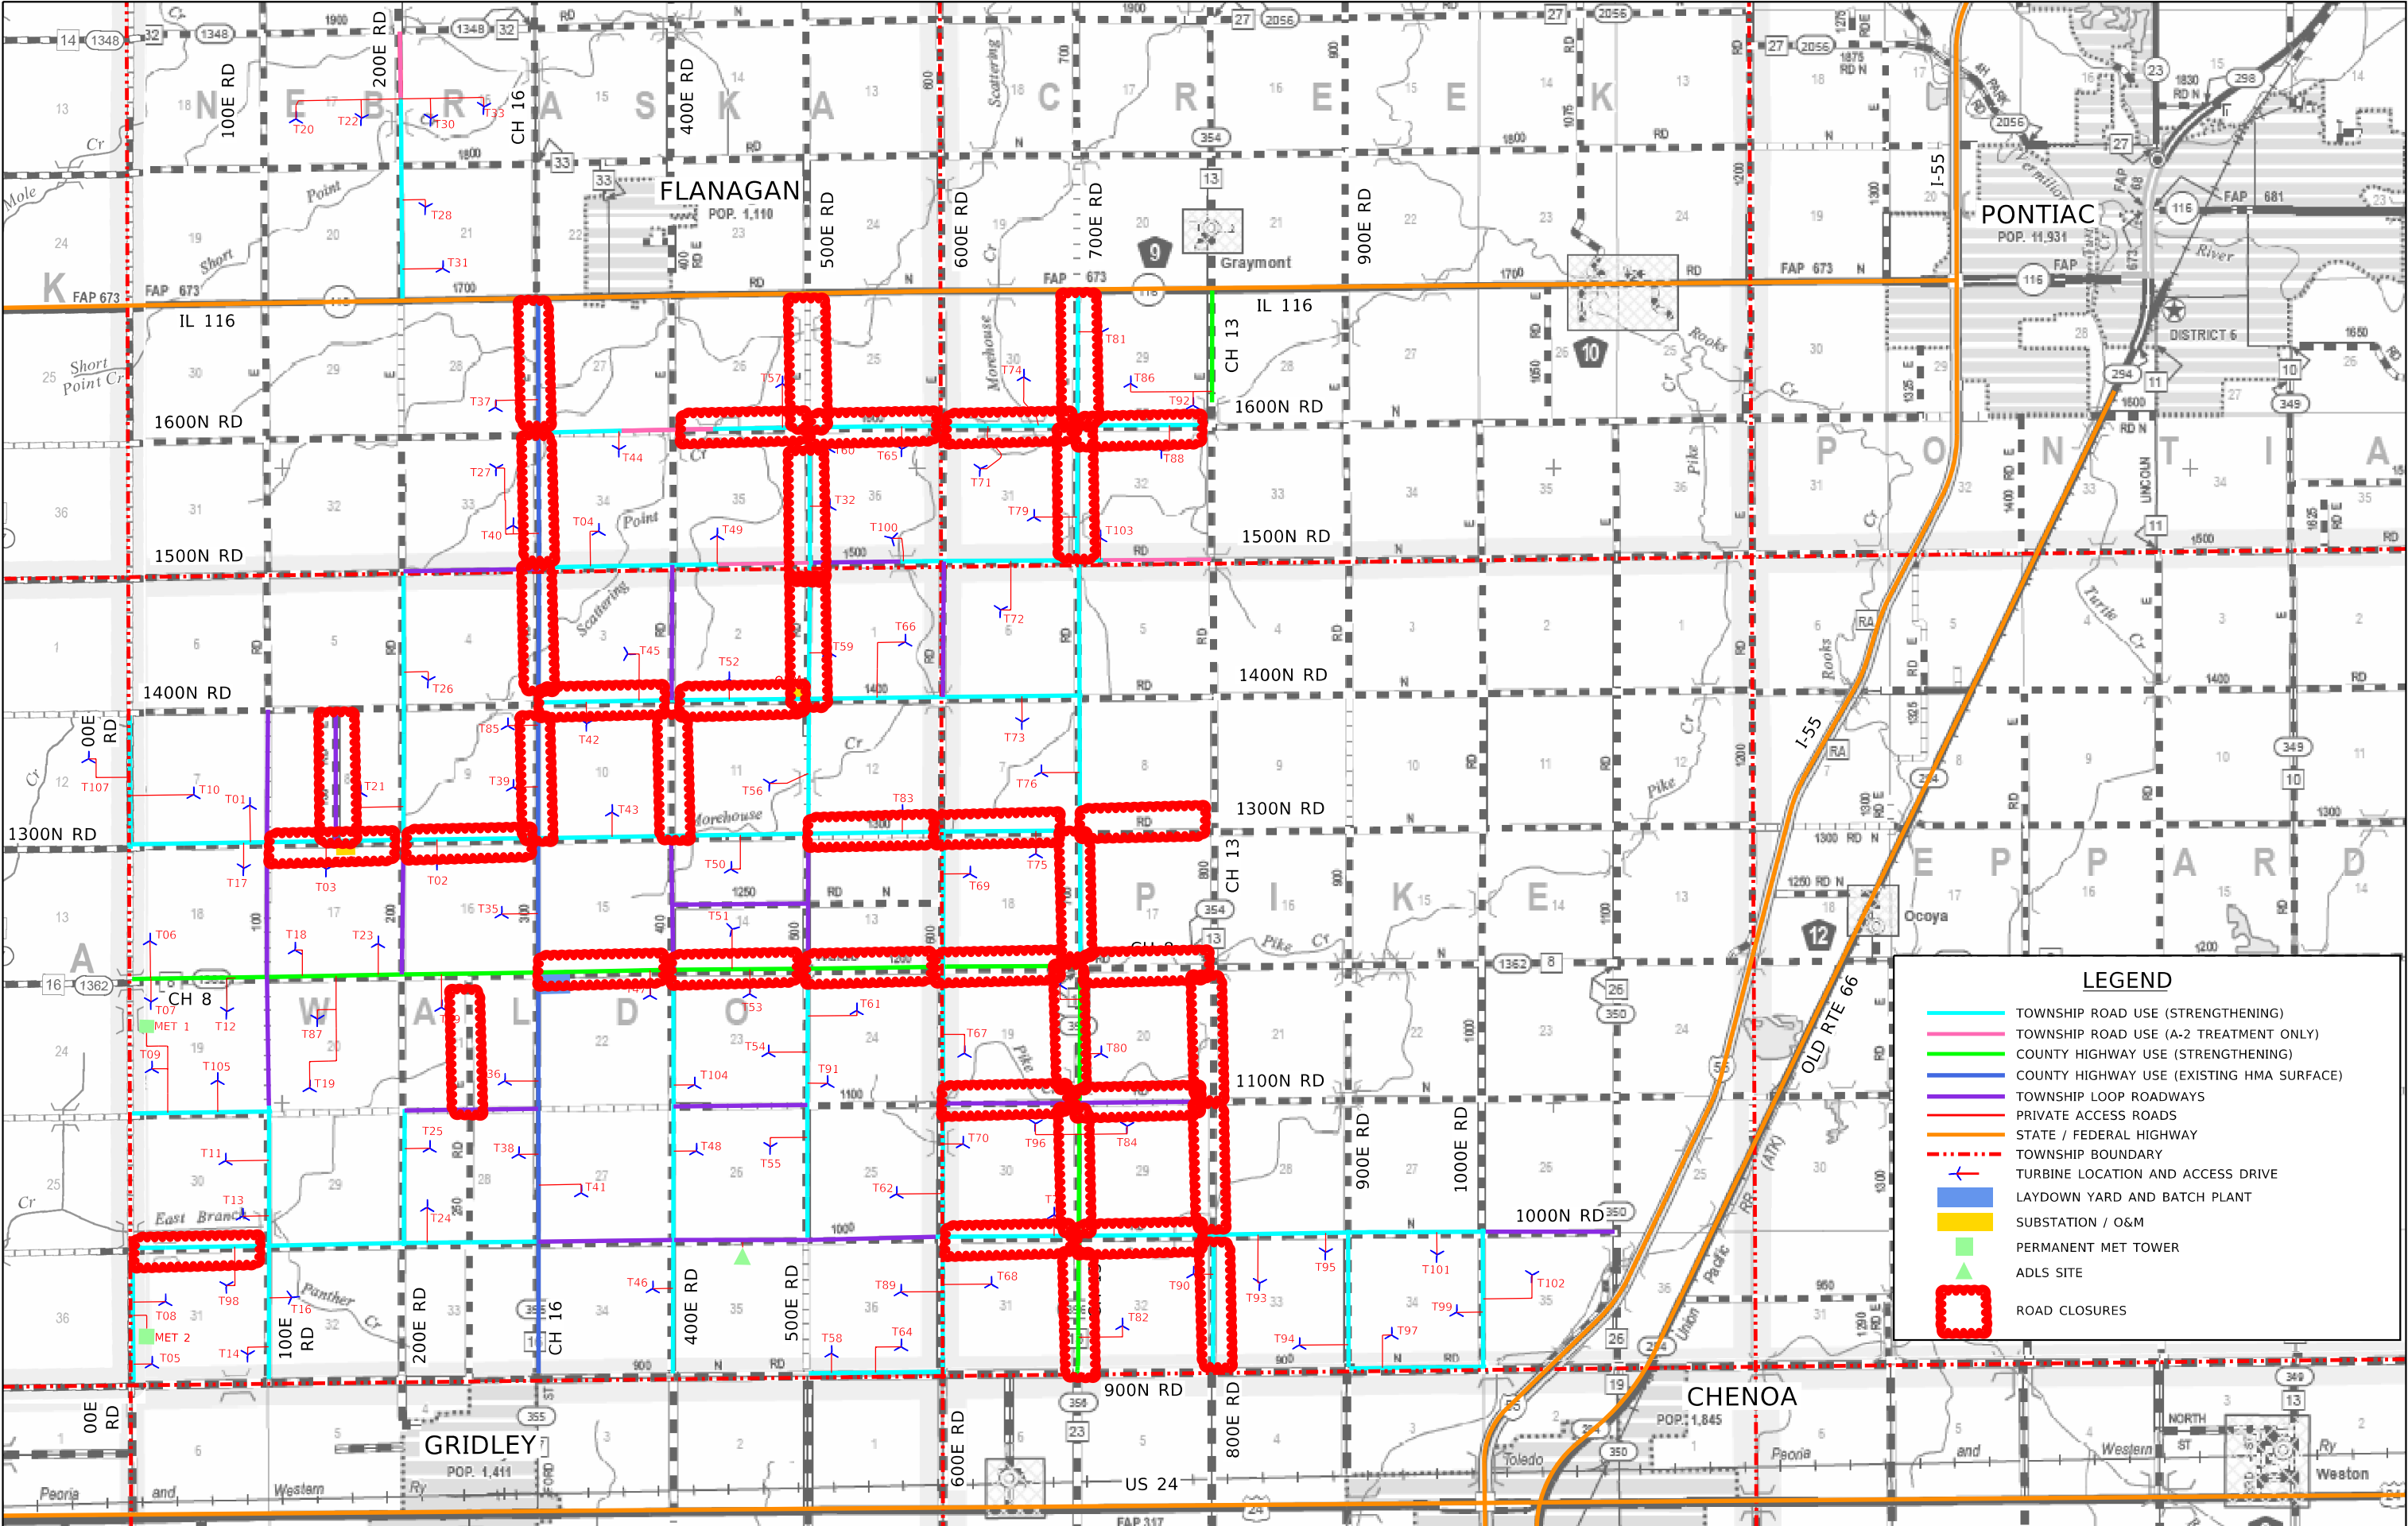

LEGEND

TOWNSHIP ROAD USE (STRENGTHENING)

TOWNSHIP ROAD USE (A-2 TREATMENT ONLY)

COUNTY HIGHWAY USE (STRENGTHENING)

COUNTY HIGHWAY USE (EXISTING HMA SURFACE)

TOWNSHIP LOOP ROADWAYS

PRIVATE ACCESS ROADS

STATE / FEDERAL HIGHWAY

TOWNSHIP BOUNDARY

TURBINE LOCATION AND ACCESS DRIVE

LAYDOWN YARD AND BATCH PLANT

SUBSTATION / O&M

PERMANENT MET TOWER

ADLS SITE

ROAD CLOSURES