

Panther Grove 2

	19-Oct-26	Today
Daily Weather as of 7:00am	Clear	Clear
Low Temperature (F)	35	41
High Temperature (F)	70	72
Ground Wind Speed (MPH):	6	3
Precipitation (in)	0.00	15%
October Precip Total (In)	1.50	

	ACTIVITY
Substation Yard	Substation Grading
Public Roads	Strip Public Road Radial
	Mowing
Access Roads	Stone Public Road Radial
	Strip Access Road
	Cement Stabilization
	Stone Access Road
	Strip Access Road Radial
Foundations	Stone Access Road Radial
	Strip Sites
	Geo-Piers
	Excavate Foundations
	Mud Mat
	Rebar Delivery
	Rebar Bottom Mat
	Anchor Bolt Build
	Anchor Bolt Set
	Bottom Grouting
	Top Grouting
	Rebar Top Mat
	Base Conduit
	Pour Base
	Rebar Pedestal
	Form Pedestal
	Pour Pedestal
	Strip Pedestal
	Backfill Foundation
	Crane Pad Subgrade
Crane Pad Stabilization	
Crane Pad Stone	
Set Load Spreader Plate	
Set Grout Forms	
T-Line	Survey Layout
	Rebar
	Misc.
Collections	Foundation
	Bores
	Trenching
	Misc.

LAST WORKING DAY	
Monday, October 19, 2026	
LOCATION(S)	
	P3, P2
	Public Road
	P8, P3
	T86, T92
	T74
	T81, T88
	T06
	T06, T19
	T23
	No Work Due To Access Restrictions
	No Work Due To Access Restrictions
	T12
	No Work Due To Access Restrictions
	No Work Due To Access Restrictions
	No Work Due To Access Restrictions
	No Work Due To Access Restrictions
	No Work Due To Access Restrictions
	T44
	T33
	T33
	T30
	T20
	T31
	Build P32 Cage
	Keely Deliveries

TODAY
Tuesday, October 20, 2026
LOCATION(S)
P2
Public Road
P3, P2
T74, T71
T57, T65, T71, T60
T65, T57
T65
T92
T29, T06
T87, T19
No Work Due To Access Restrictions
No Work Due To Access Restrictions
T18
No Work Due To Access Restrictions
No Work Due To Access Restrictions
No Work Due To Access Restrictions
No Work Due To Access Restrictions
No Work Due To Access Restrictions
T44
T44
T33
T30
T31, T28
T35, T39, T85
Build P21 Cage
Recieve Excavator @ P21
BENCHMARK 2B-05


NEXT WORKING DAY
Wednesday, October 21, 2026
LOCATION(S)
P2
Public Road
P3, P2
T74, T65, T57
T32, T59, T52
T57, T74
T92
T29, T47
T06
T07
No Work Due To Access Restrictions
T23
No Work Due To Access Restrictions
No Work Due To Access Restrictions
No Work Due To Access Restrictions
No Work Due To Access Restrictions
No Work Due To Access Restrictions
No Work Due To Access Restrictions
No Work Due To Access Restrictions
T44
T33
T28, T33
T35, T39, T85
Build Cage P1
Deliveries @ PG1, PreActivity Foundations
Drill and Pour P21
3A-05, 3B-05, BENCHMARK 2B-05
Organize Yard

Quantity Tracking				
QTY LAST WORKDAY	QTY TO DATE	UNIT	TOTAL QTY	% COMPLETE
		ACRE	TBD	
1	11	EA	35	31.4%
1	9	EA	35	25.7%
	54343	LF	161120	33.7%
	53212	LF	161120	33.0%
2	50678	LF	161120	31.5%
1	55	EA	140	39.3%
2	52	EA	140	37.1%
	37	EA	105	35.2%
1	1	EA	14	7.1%
	23	EA	105	21.9%
1	21	EA	105	20.0%
	18	EA	105	17.1%
	18	EA	105	17.1%
1	19	EA	105	18.1%
	18	EA	105	17.1%
	18	EA	105	17.1%
	18	EA	105	17.1%
	18	EA	105	17.1%
1	17	EA	105	16.2%
1	16	EA	105	15.2%
1	16	EA	105	15.2%
1	15	EA	105	14.3%
1	14	EA	105	13.3%
	10	EA	105	9.5%
	5	EA	105	4.8%
	0	EA	105	0.0%
	0	EA	105	0.0%
	0	EA	105	0.0%
	22	EA	88	25.0%
	0	EA		
	0	LF		
	0	EA		

Site Information	
Manpower	
17	White Construction Management
43	White Construction Operators
27	White Construction Laborers
15	White Construction Ironworkers
0	White Construction Millwright
3	White Construction Electrician
40	Dunn Company
8	West Wind
4	Tobey Construction & Cartage
8	KVCC
6	Prairie Materials
171	Total
Equipment	
48	Pickup Trucks
3	Dozers
5	Skid Steers
0	Rollers
1	Graders
1	Cargo Trailers
0	Reclaimer Stabilizer
3	Excavators
1	Smooth Drum Roller
13	Trailers
2	Water Trucks
1	Sheepfoot roller
78	Total
Qty Executed	Completion Certificates
0/20	WTG Civil Works Completion
0/105	WTG Foundation Completion
0/105	WTG Mechanical Completion
0/20	Collection Circuit Mechanical Completion
0/1	Substation Mechanical Completion
0/1	Electrical Substantial Completion
0/1	O&M Building Substantial Completion
0/1	Final Completion

Additional Comments



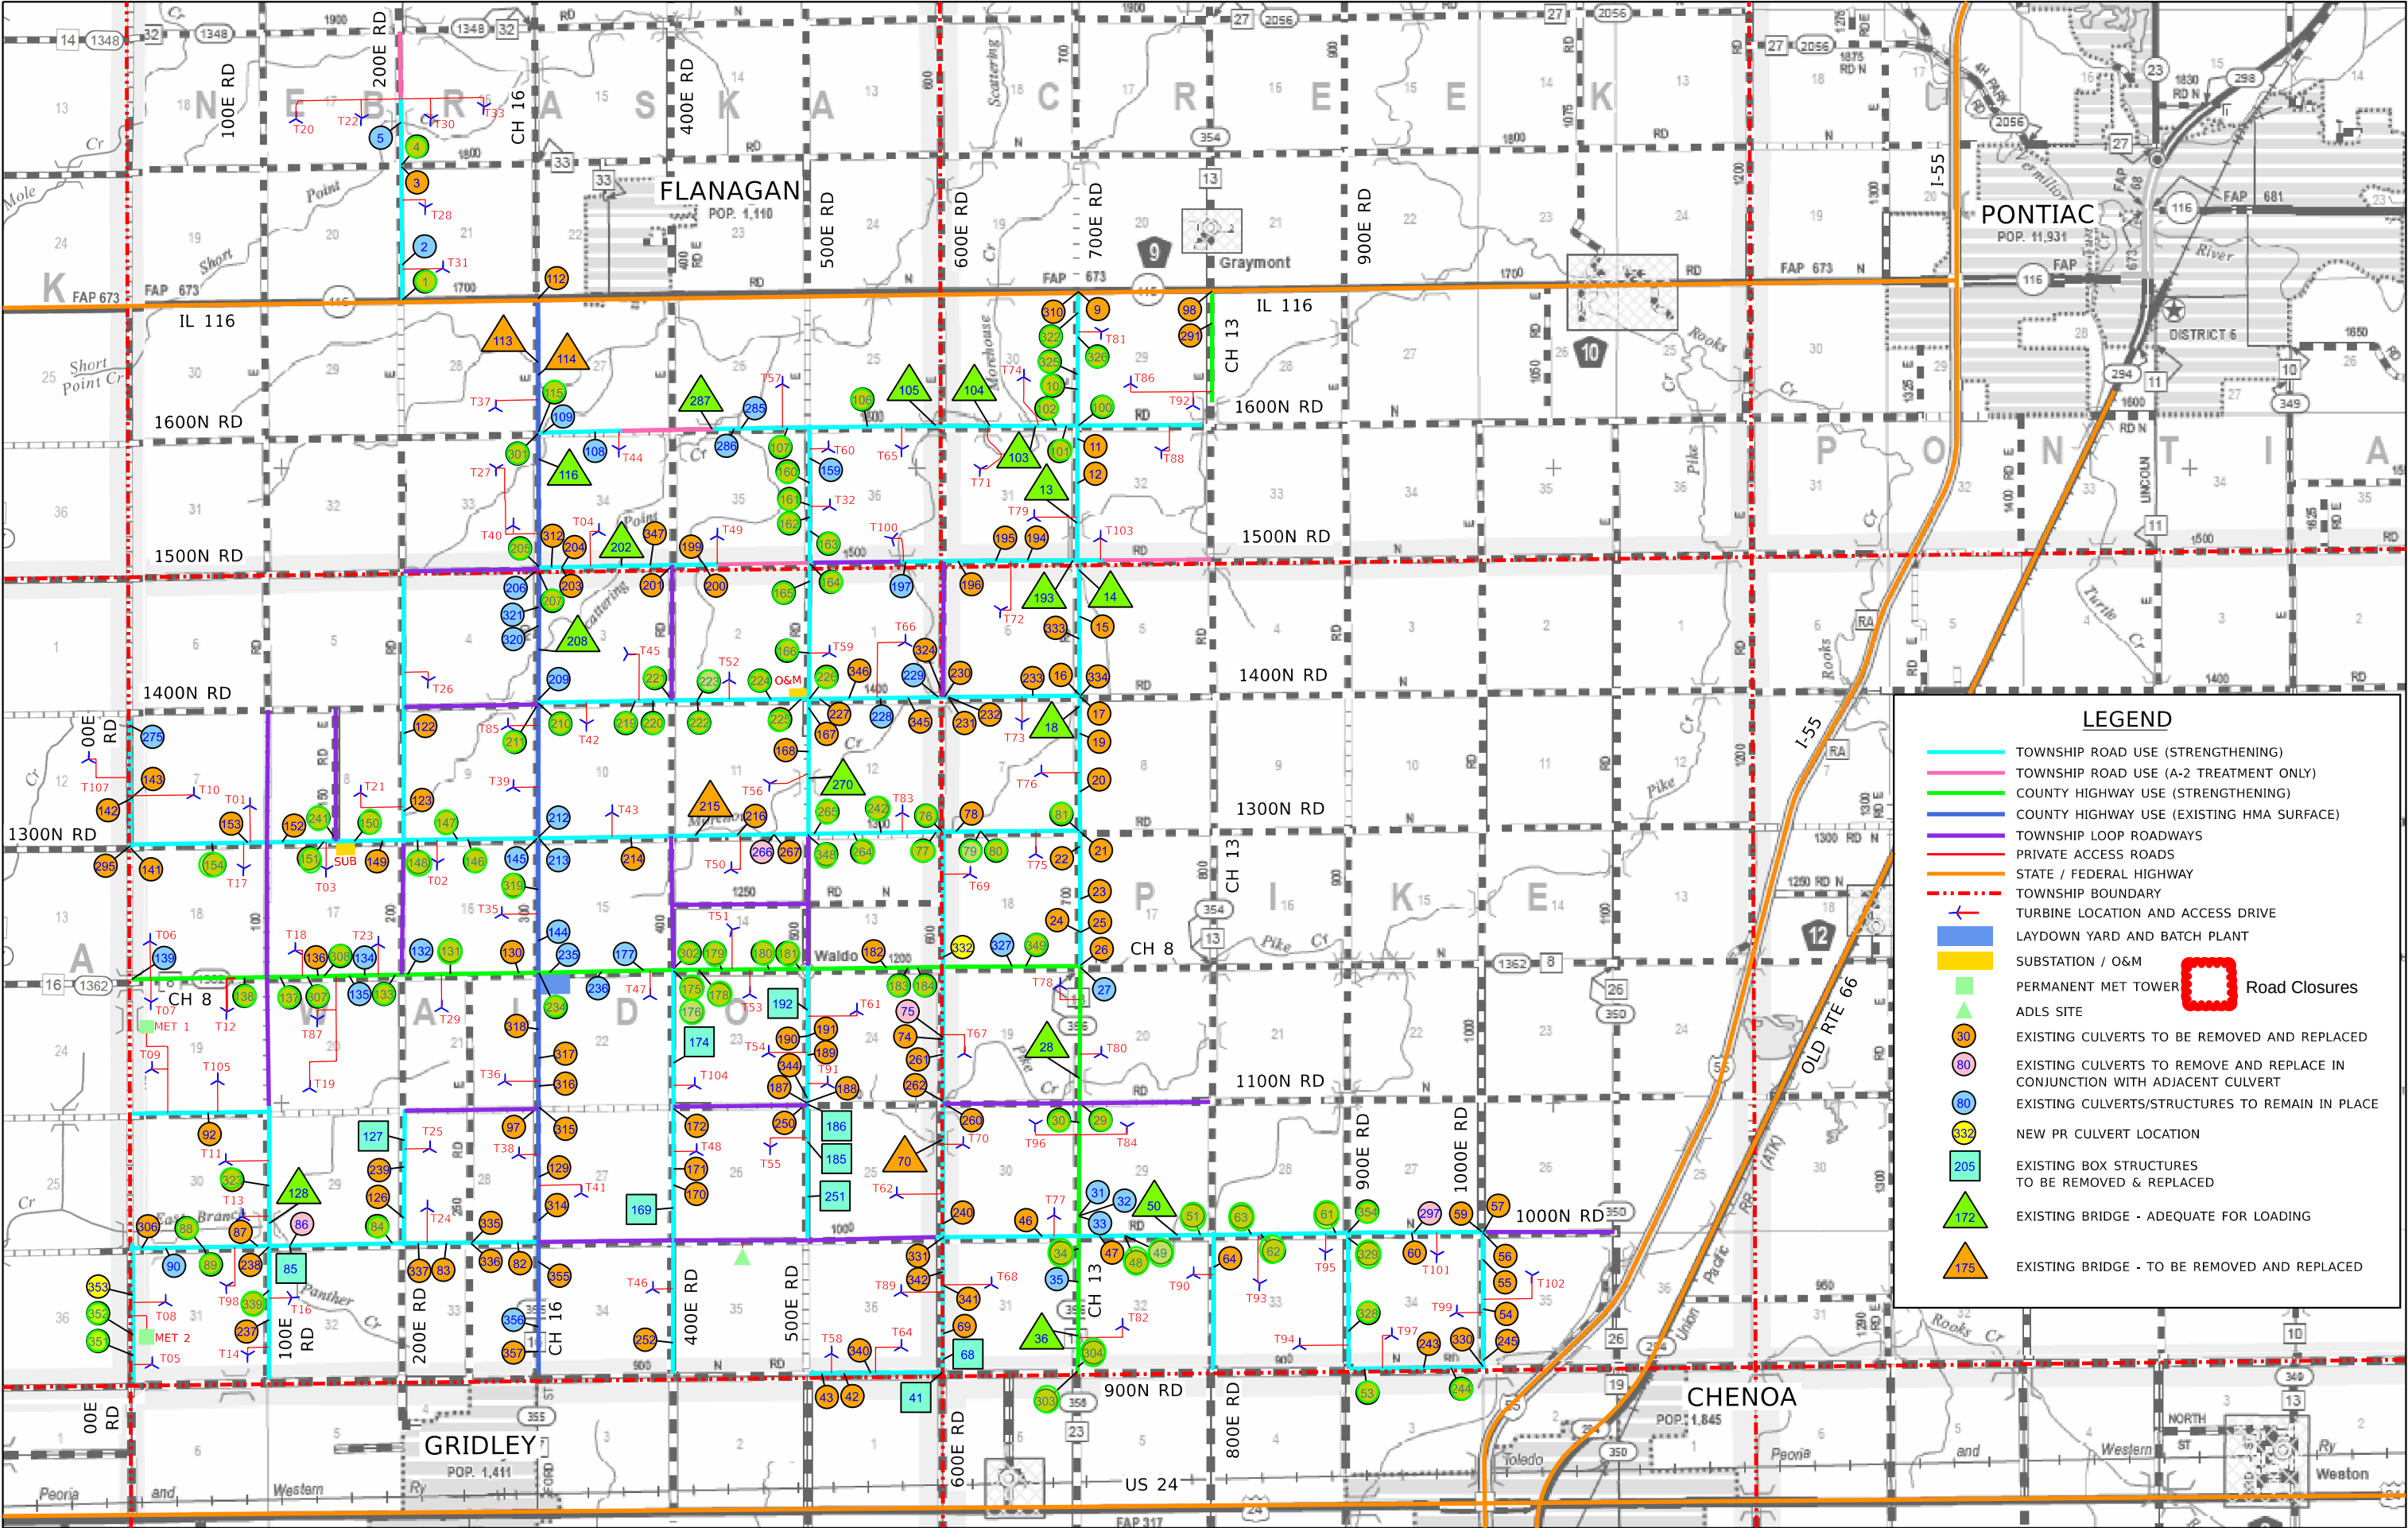

LEGEND

TOWNSHIP ROAD USE (STRENGTHENING)

TOWNSHIP ROAD USE (A-2 TREATMENT ONLY)

COUNTY HIGHWAY USE (STRENGTHENING)

COUNTY HIGHWAY USE (EXISTING HMA SURFACE)

TOWNSHIP LOOP ROADWAYS

PRIVATE ACCESS ROADS

STATE / FEDERAL HIGHWAY

TOWNSHIP BOUNDARY

TURBINE LOCATION AND ACCESS DRIVE

LAYDOWN YARD AND BATCH PLANT

SUBSTATION / O&M

PERMANENT MET TOWER

ADLS SITE

EXISTING CULVERTS TO BE REMOVED AND REPLACED

EXISTING CULVERTS TO REMOVE AND REPLACE IN CONJUNCTION WITH ADJACENT CULVERT

EXISTING CULVERTS/STRUCTURES TO REMAIN IN PLACE

NEW PR CULVERT LOCATION

EXISTING BOX STRUCTURES TO BE REMOVED & REPLACED

EXISTING BRIDGE - ADEQUATE FOR LOADING

EXISTING BRIDGE - TO BE REMOVED AND REPLACED

Road Closures

1	4/10/2026	REV 1
00	2/20/2026	IFC SUBMITTAL
REV	DATE	DESCRIPTION

DESIGNED - JDA
DRAWN - DRR/LNS
CHECKED - ML
DATE - 04/14/2026

PANTHER GROVE 2 WIND PROJECT
LIVINGSTON COUNTY, ILLINOIS

EXHIBIT A - PROJECT LAYOUT MAP (REVISION 1)

SCALE: N.T.S. SHEET 1 OF 1 SHEETS STA. TO STA.

Farnsworth GROUP

100 WALNUT ST #200
PEORIA, ILLINOIS 61602
(309) 689-9888 / info@f-w.com

TOTAL SHEETS	SHEET NO.	REVISION NO.

