

Panther Grove 2

	8-Oct-26	Today
Daily Weather as of 7:00am	Sunny	Rain
Low Temperature (F)	50	57
High Temperature (F)	78	79
Ground Wind Speed (MPH):	6 MPH	10 MPH
Precipitation (in)	0.00	65%
September Precip Total (In)	1.00	

	ACTIVITY
Substation Yard	Substation Grading
Public Roads	Strip Public Road Radii
	Mowing
	Stone Public Road Radii
Access Roads	Strip Access Road
	Cement Stabilization
	Stone Access Road
	Strip Access Road Radii
	Stone Access Road Radii
Foundations	Strip Sites
	Geo-Piers
	Excavate Foundations
	Mud Mat
	Rebar Delivery
	Rebar Bottom Mat
	Anchor Bolt Build
	Anchor Bolt Set
	Bottom Grounding
	Top Grounding
	Rebar Top Mat
	Base Conduit
	Pour Base
	Rebar Pedestal
	Form Pedestal
	Pour Pedestal
	Strip Pedestal
	Backfill Foundation
	Crane Pad Subgrade
	Crane Pad Stabilization
Crane Pad Stone	
Set Load Spreader Plate	
Set Grout Forms	


LAST WORKING DAY	
Thursday, October 8, 2026	
LOCATION(S)	
	No Work Due To Access Restrictions
	No Work Due To Access Restrictions
	No Work Due To Access Restrictions
	No Work Due To Access Restrictions
	No Work Due To Access Restrictions
	No Work Due To Access Restrictions
	T92, T86
	No Work Due To Access Restrictions
	No Work Due To Access Restrictions
	No Work Due To Access Restrictions
	T33
	T33
	No Work Due To Access Restrictions
	T33
	T33
	T30
	T30
	T28
	T31
	T31
	T37
	T40
	T85

[illegible][illegible]

Quantity Tracking				
QTY LAST WORKDAY	QTY TO DATE	UNIT	TOTAL QTY	% COMPLETE
		ACRE	TBD	
	11	EA	35	31.4%
	9	EA	35	25.7%
	52670	LF	161120	32.7%
	49162	LF	161120	30.5%
	42552	LF	161120	26.4%
	45	EA	140	32.1%
	38	EA	140	27.1%
2	36	EA	105	34.3%
	0	EA	14	0.0%
	18	EA	105	17.1%
	17	EA	105	16.2%
1	17	EA	105	16.2%
1	17	EA	105	16.2%
	17	EA	105	16.2%
1	17	EA	105	16.2%
1	17	EA	105	16.2%
1	15	EA	105	14.3%
1	15	EA	105	14.3%
1	15	EA	105	14.3%
1	13	EA	105	12.4%
1	12	EA	105	11.4%
1	12	EA	105	11.4%
1	10	EA	105	9.5%
1	9	EA	105	8.6%
1	7	EA	105	6.7%
	2	EA	105	1.9%
	0	EA	105	0.0%
	0	EA	105	0.0%
	0	EA	105	0.0%
	0	EA	105	0.0%

Site Information	
Manpower	
17	White Construction Management
38	White Construction Operators
25	White Construction Laborers
14	White Construction Ironworkers
0	White Construction Millwright
3	White Construction Electrician
40	Dunn Company
8	West Wind
4	Tobey Construction & Cartage
8	KVCC
6	Prairie Materials
163	Total
Equipment	
48	Pickup Trucks
3	Dozers
5	Skid Steers
0	Rollers
1	Graders
1	Cargo Trailers
0	Reclaimer Stabilizer
3	Excavators
1	Smooth Drum Roller
13	Trailers
2	Water Trucks
1	Sheepfoot roller
78	Total
Qty Executed	Completion Certificates
0/20	WTG Civil Works Completion
0/105	WTG Foundation Completion
0/105	WTG Mechanical Completion
0/20	Collection Circuit Mechanical Completion
0/1	Substation Mechanical Completion
0/1	Electrical Substantial Completion
0/1	O&M Building Substantial Completion
0/1	Final Completion

Additional Comments	

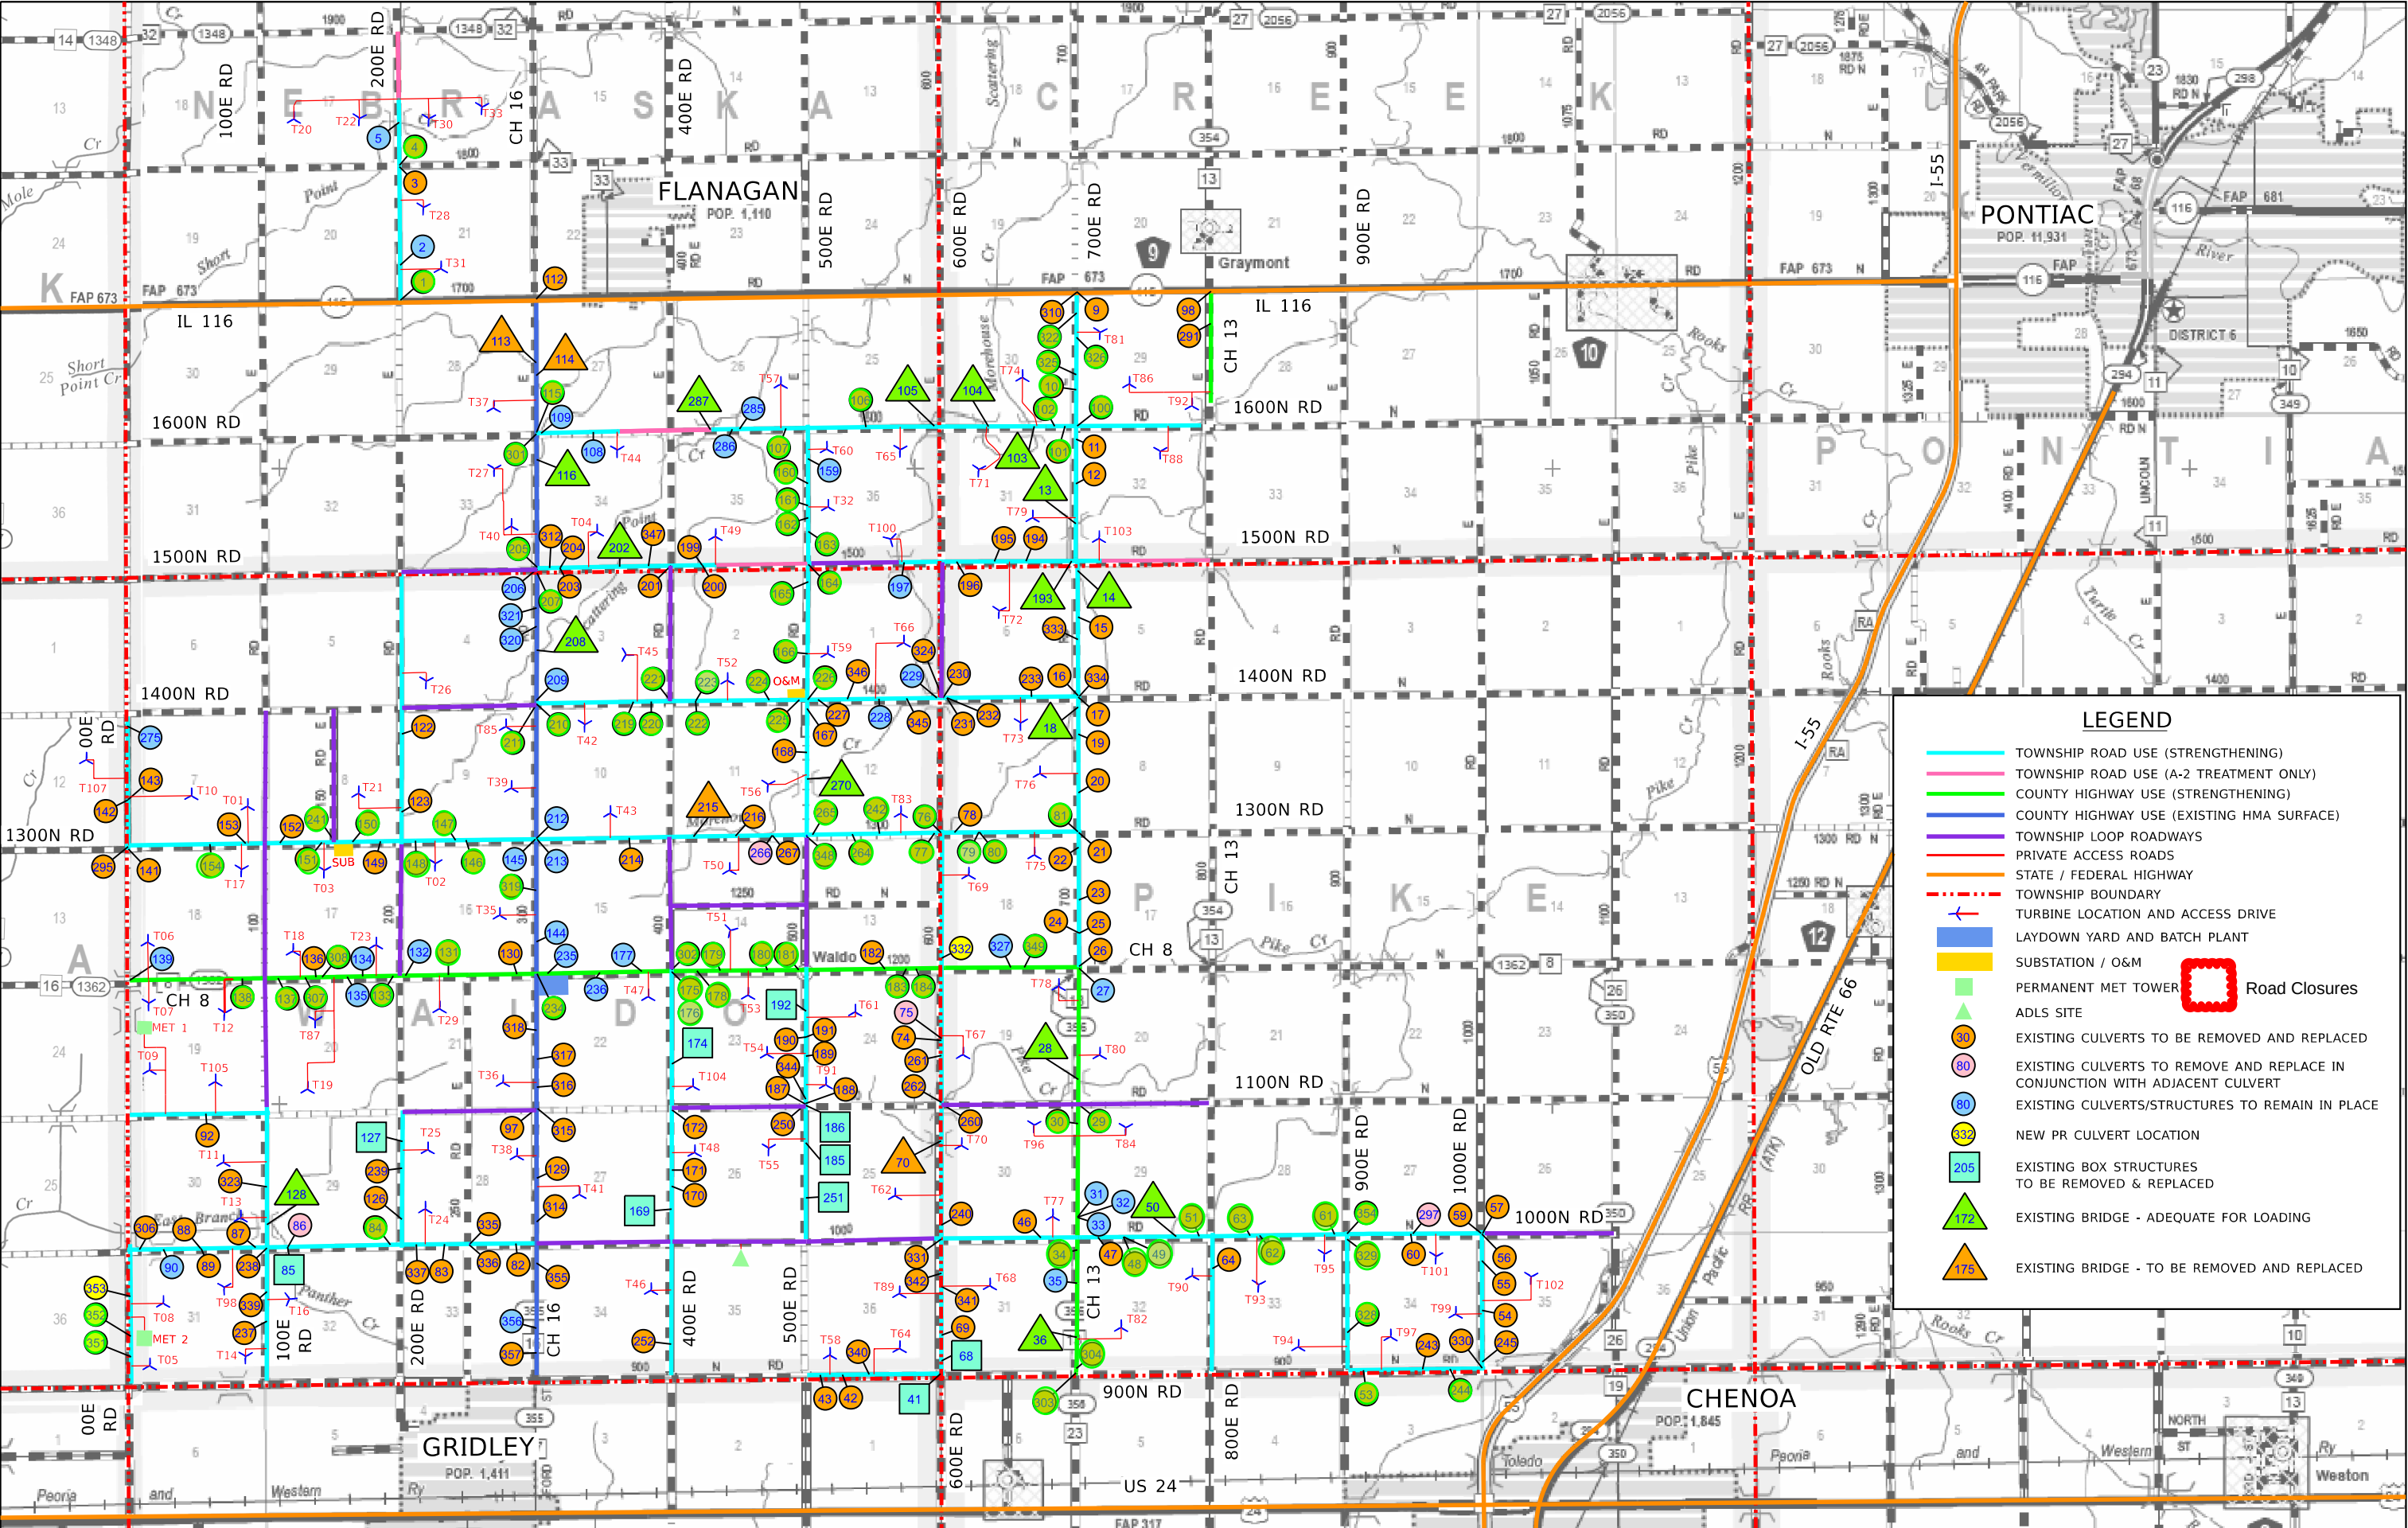

LEGEND

TOWNSHIP ROAD USE (STRENGTHENING)

TOWNSHIP ROAD USE (A-2 TREATMENT ONLY)

COUNTY HIGHWAY USE (STRENGTHENING)

COUNTY HIGHWAY USE (EXISTING HMA SURFACE)

TOWNSHIP LOOP ROADWAYS

PRIVATE ACCESS ROADS

STATE / FEDERAL HIGHWAY

TOWNSHIP BOUNDARY

TURBINE LOCATION AND ACCESS DRIVE

LAYDOWN YARD AND BATCH PLANT

SUBSTATION / O&M

PERMANENT MET TOWER

ADLS SITE

EXISTING CULVERTS TO BE REMOVED AND REPLACED

EXISTING CULVERTS TO REMOVE AND REPLACE IN CONJUNCTION WITH ADJACENT CULVERT

EXISTING CULVERTS/STRUCTURES TO REMAIN IN PLACE

NEW PR CULVERT LOCATION

EXISTING BOX STRUCTURES TO BE REMOVED & REPLACED

EXISTING BRIDGE - ADEQUATE FOR LOADING

EXISTING BRIDGE - TO BE REMOVED AND REPLACED

Road Closures

1	4/10/2026	REV 1	DESIGNED - JDA
00	2/20/2026	IFC SUBMITTAL	DRAWN - DRR/LNS
REV	DATE	DESCRIPTION	CHECKED - ML
			DATE - 04/14/2026

PANTHER GROVE 2 WIND PROJECT
LIVINGSTON COUNTY, ILLINOIS

EXHIBIT A - PROJECT LAYOUT MAP (REVISION 1)

SCALE: N.T.S. SHEET 1 OF 1 SHEETS STA. TO STA.

Farnsworth GROUP

100 WALNUT ST #200
PEORIA, ILLINOIS 61602
(309) 689-9888 / info@f-w.com

TOTAL SHEETS	SHEET NO.	REVISION NO.

